


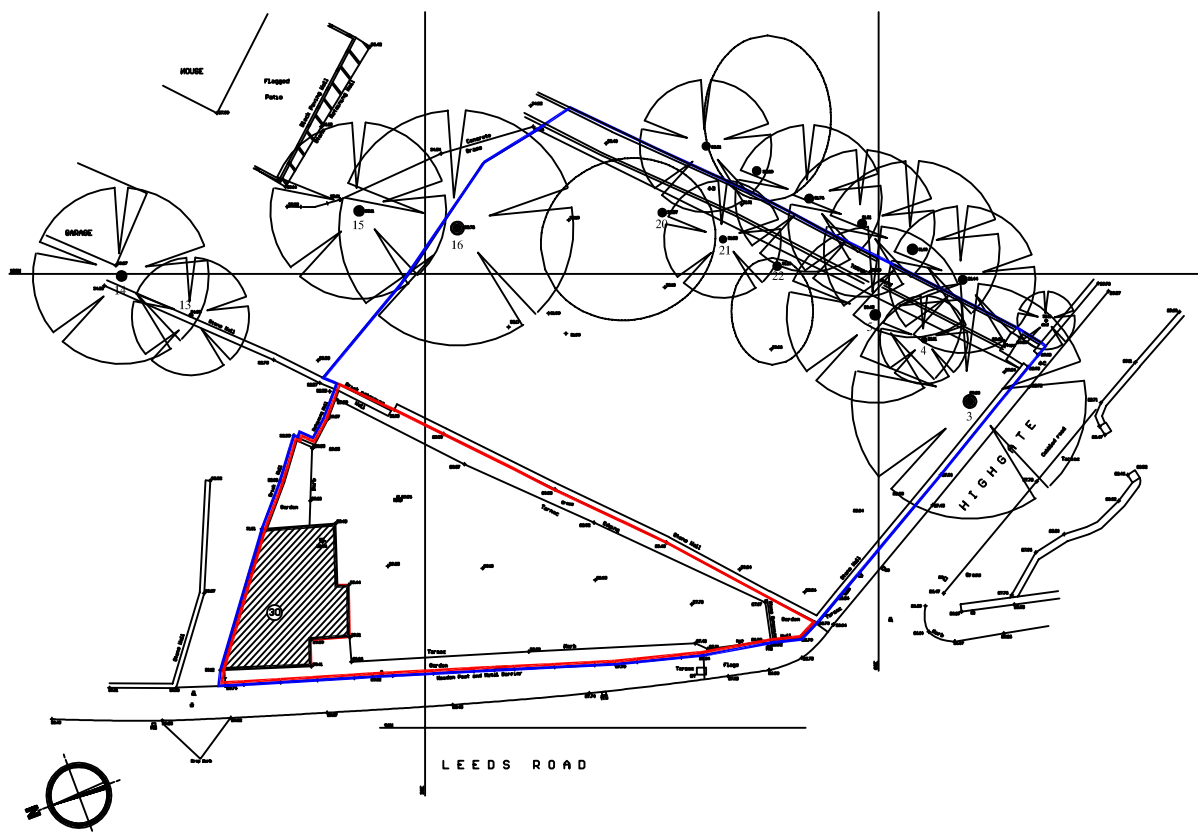

Reproduced from the Ordnance Survey Map with the sanction of the
 Controller of H.M. Stationery Office, Crown Copyright Reserved.
 COPYRIGHT © 2007 MARTIN WALSH ASSOCIATES. ALL RIGHTS RESERVED. REFER TO DIMENSIONS AND DO NOT SCALE.



Martin Walsh Associates

Firth Buildings, 99 - 101 Leeds Rd, Dewsbury, WF12 7BU t 01924 464342 f 01924 450662

e martin.walsh@martinwalshassociates.co.uk

w www.martinwalshassociates.co.uk

PROPOSED CHANGE OF USE (D1 TO C3) AT 30 LEEDS
 ROAD, DEWSBURY.

LOCATION PLAN SHOWING OWNERSHIP

MARTIN WALSH

Dwg No. K14/666/01	Scale 1:500	Sheet Size A4	Dwn DW	Chkd	Date 05/14
-----------------------	----------------	------------------	-----------	------	---------------