


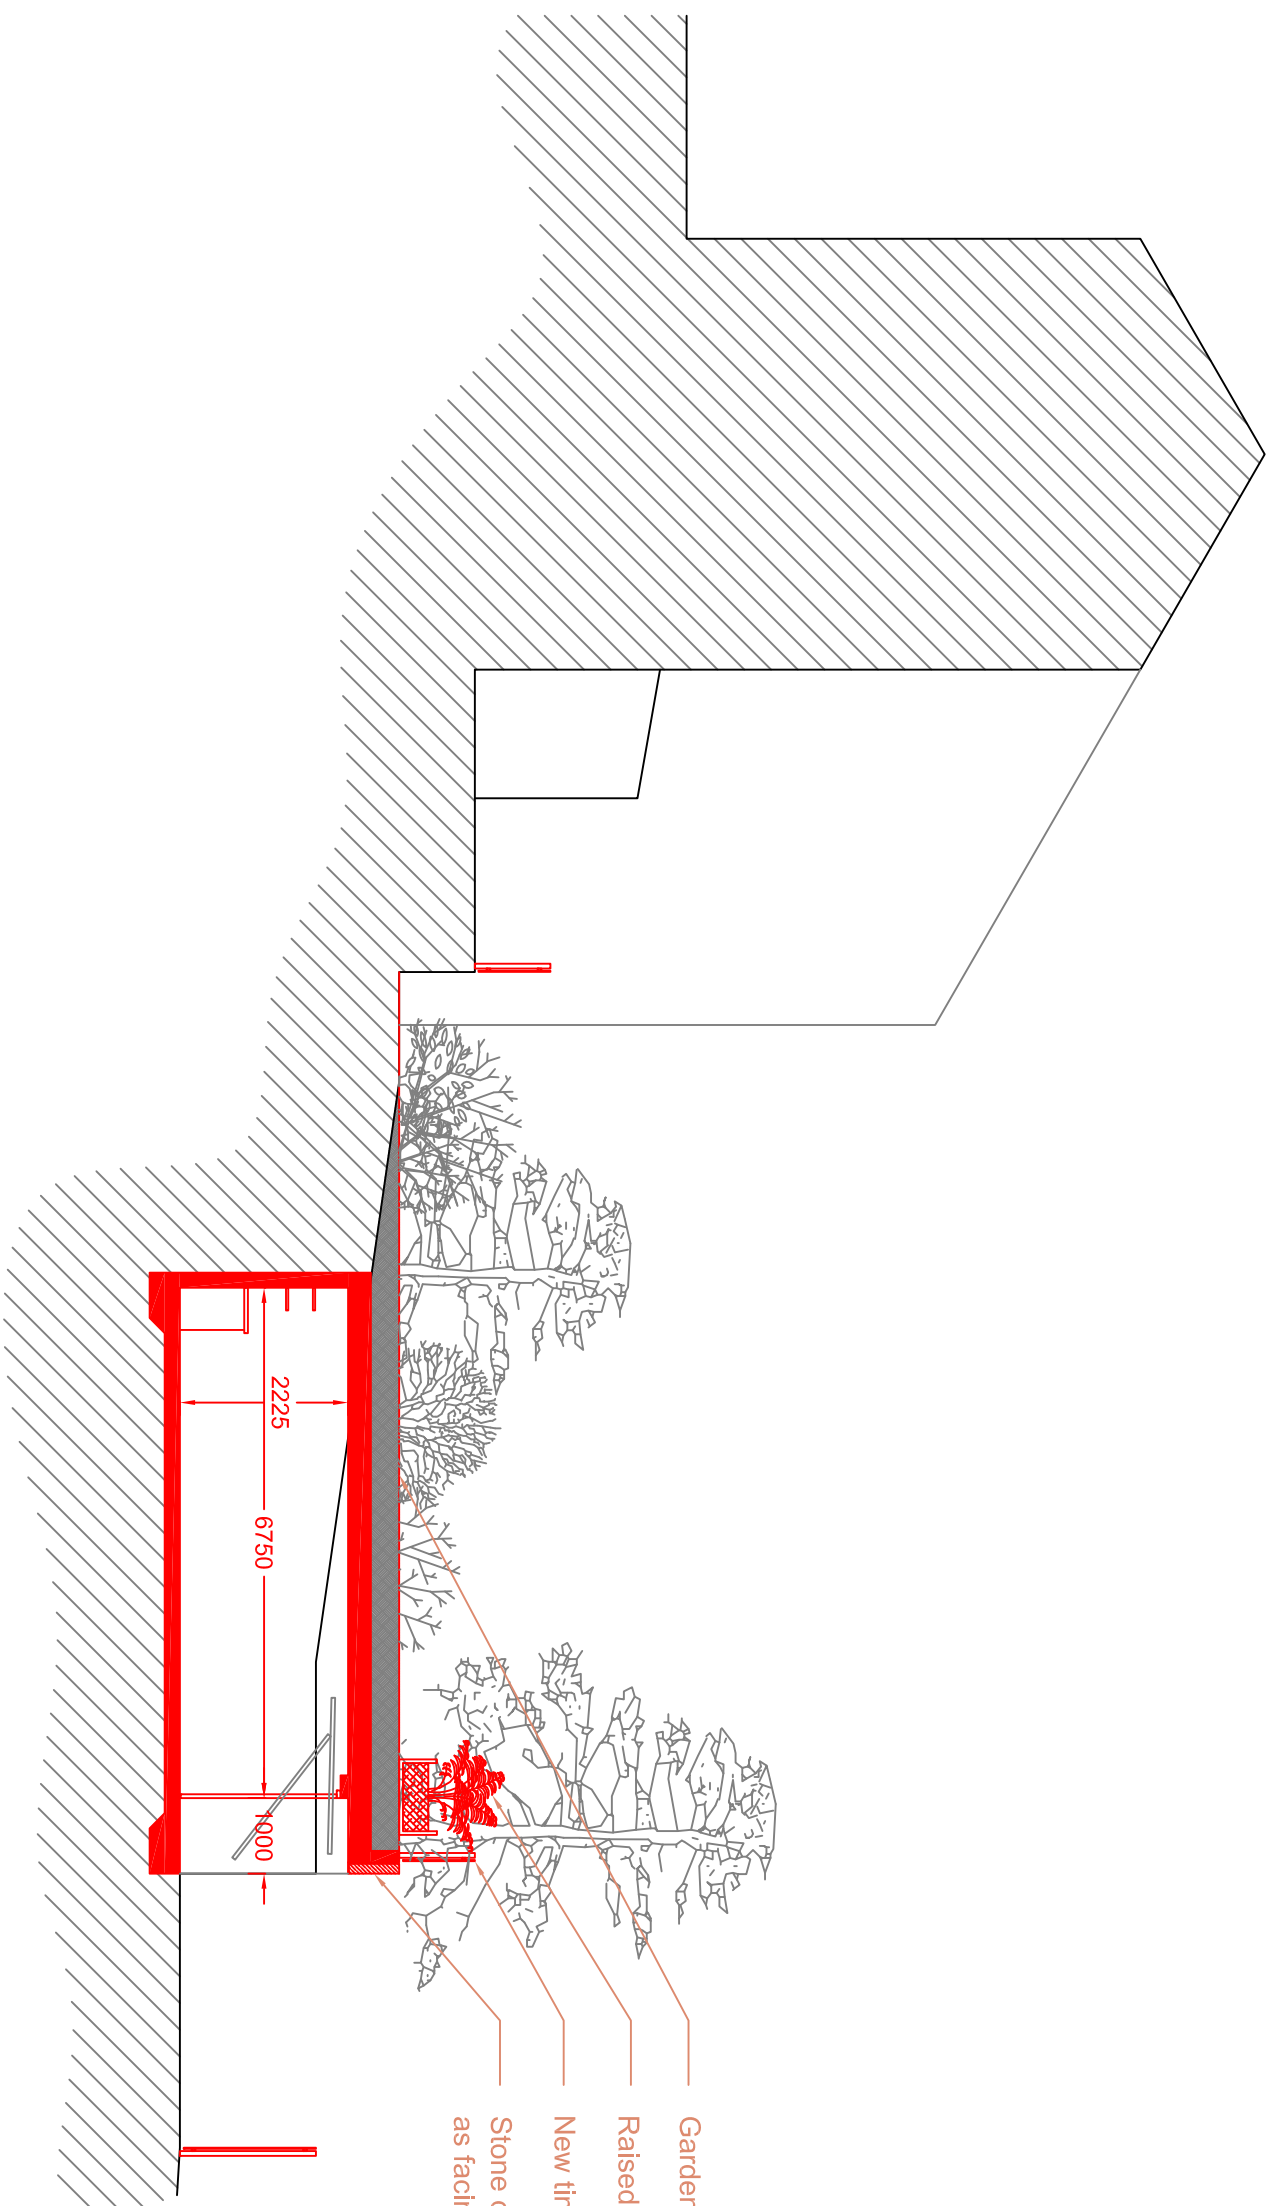

Garden reformed onto lid of proposed garage.

Raised planter

New timber fence to replace existing removed.

Stone claimed from demolished garden wall to be used as facing to new garage. reveals to be exposed concrete.

rev	description	date	dr by	ap by
original by				
JCT		25.06.10		JT

Client	Mr T Power			Site address	8 Town End Road Almondbury Huddersfield HD5 8NP
drawing					
Proposed Section					
drawing number (PL) 003	rev	A			
project number 10-D0103	Issue status	1:100 @ A3			
Comment					
This drawing is to be read in conjunction with all related drawings. Do not scale from this drawing. All dimensions must be checked and verified on site before commencing any work or producing shop drawings. The originator should be notified immediately of any discrepancy. This drawing is copyright and remains the property of tech-n-arch Ltd.					