


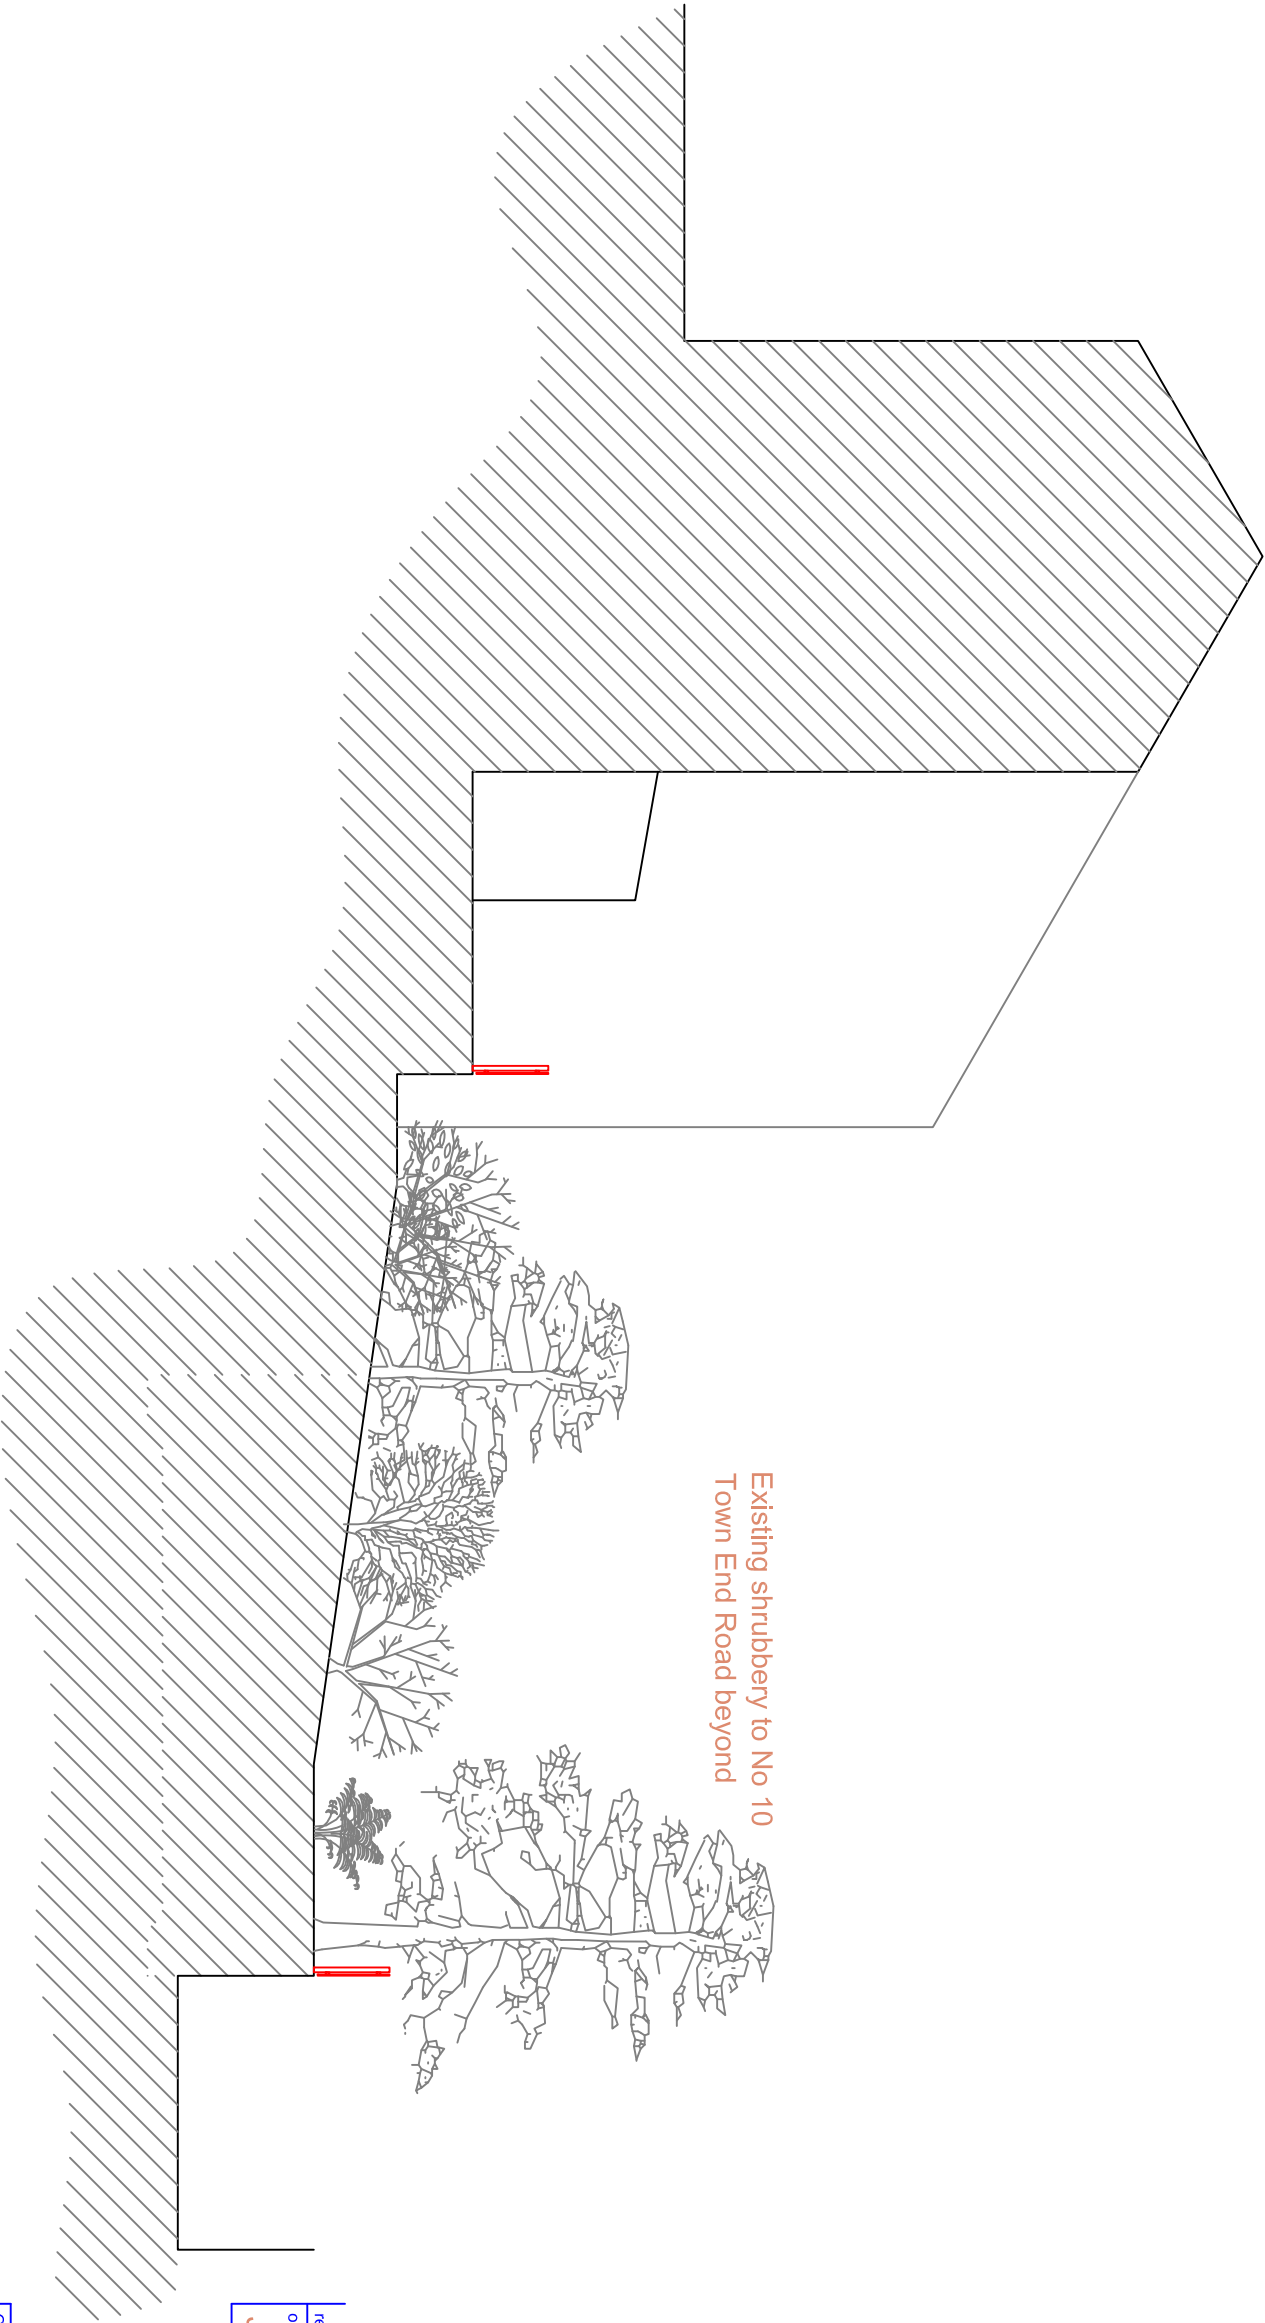

Town End Road8 Town End RoadPatioLawned gardenUnmade road

rev	description	date	dr by	ap by
original by				
JCT		25.06.10	JT	

Client	Mr T Power			Site address	8 Town End Road Almondbury Huddersfield HD5 8NP		
drawing	Existing Section						
drawing number (PL) 002	rev A	scale 1:100 @ A3					
project number 10-D0103	issue status Comment						
This drawing is to be read in conjunction with all related drawings. Do not scale from this drawing. All dimensions must be checked and verified on site before commencing any work or producing shop drawings. The originator should be notified immediately of any discrepancy. This drawing is copyright and remains the property of techn-arch Ltd.							

Existing Section