
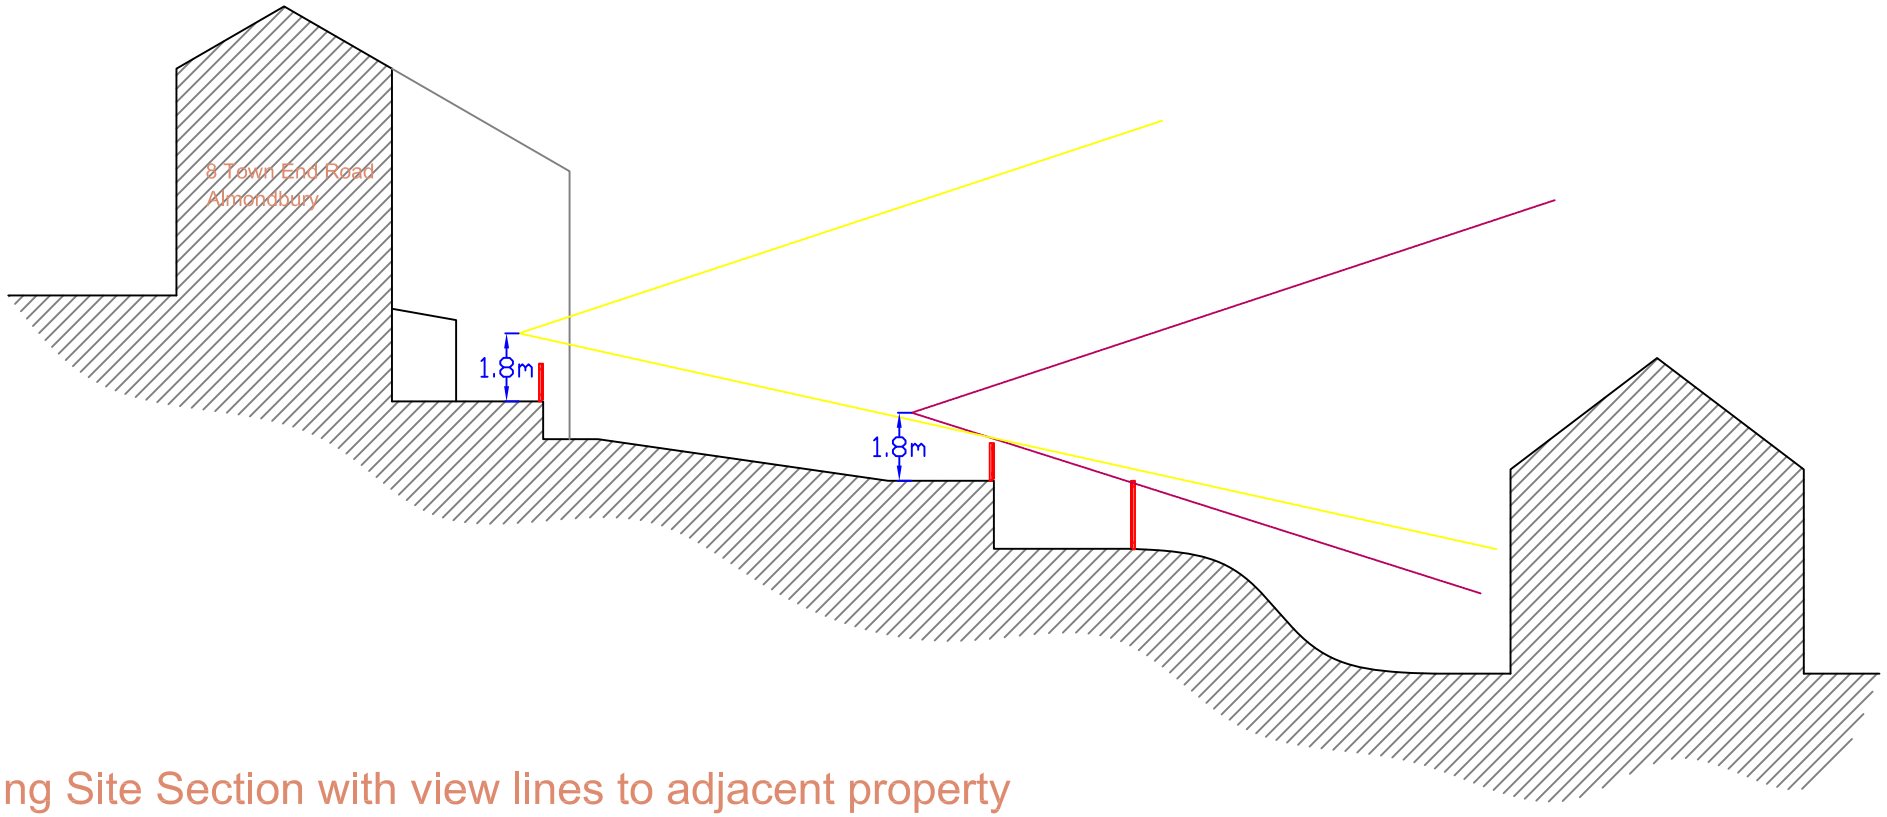


Existing Site Section with view lines to adjacent property

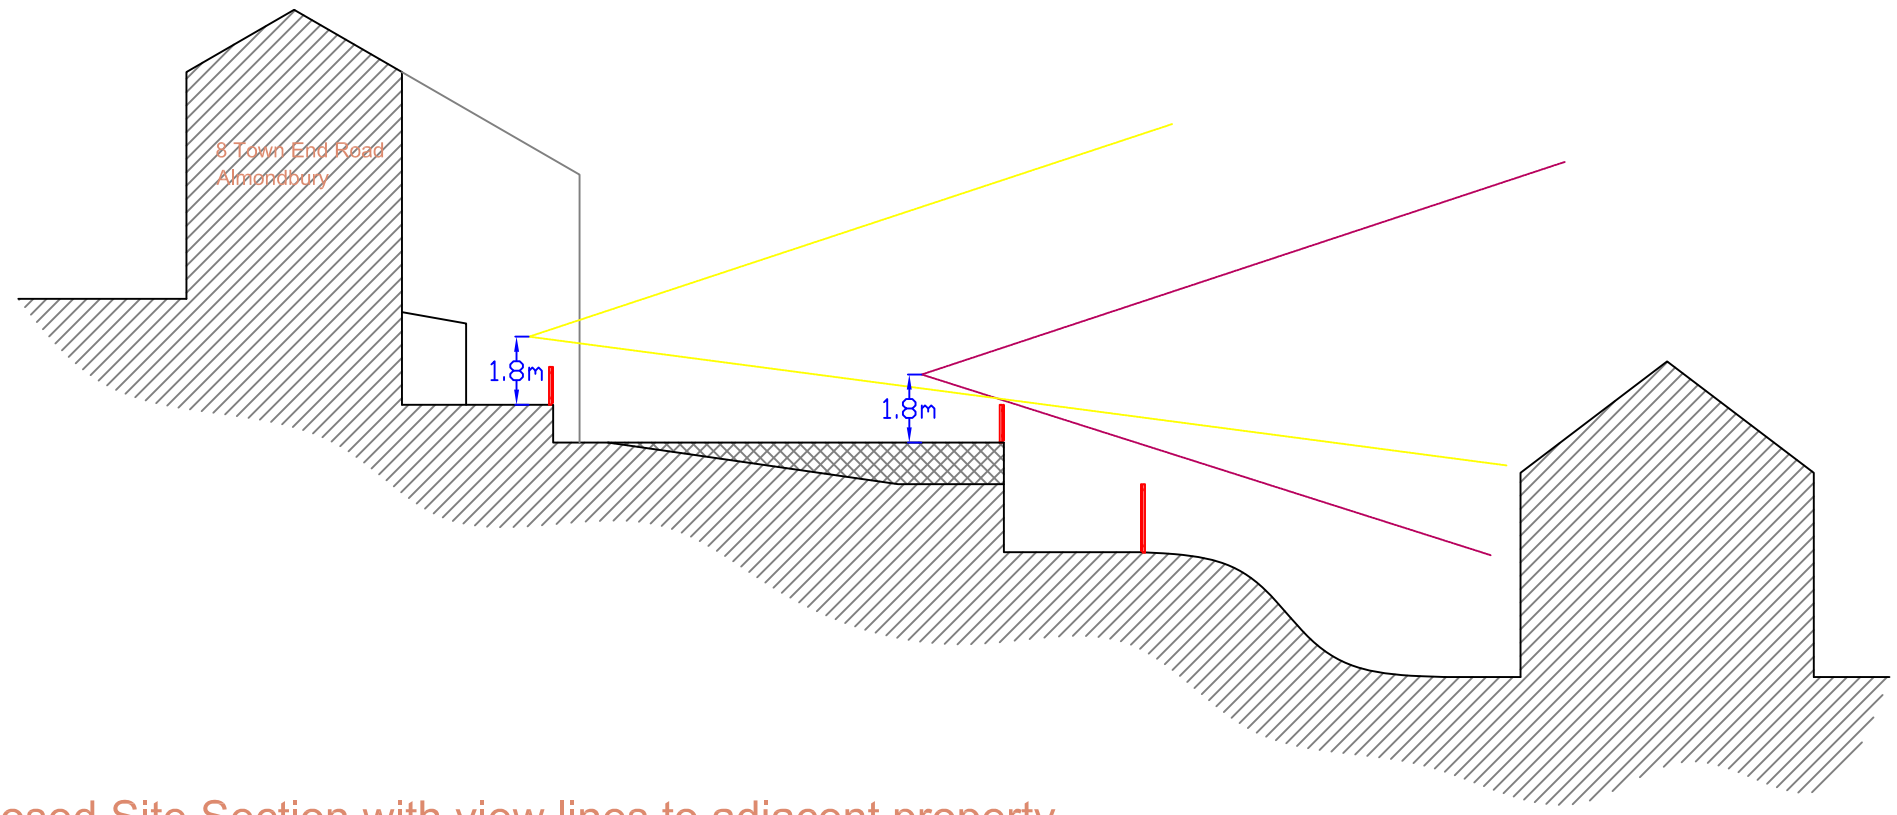

Proposed Site Section with view lines to adjacent property

rev	description	date	dr by	ap by
original by				
JCT		25.06.10		JT

Client	Site address
Mr T Power	8 Town End Road Almondbury Huddersfield HD5 8NP

drawing
Site Sections

drawing number	rev	scale
(PL) 004	-	1:200 @ A3

project number	issue status
10-D0103	Comment

This drawing is to be read in conjunction with all related drawings. Do not scale from this drawing. All dimensions must be checked and verified on site before commencing any work or producing shop drawings. The originator should be notified immediately of any discrepancy.
This drawing is copyright and remains the property of techni-arch Ltd.