



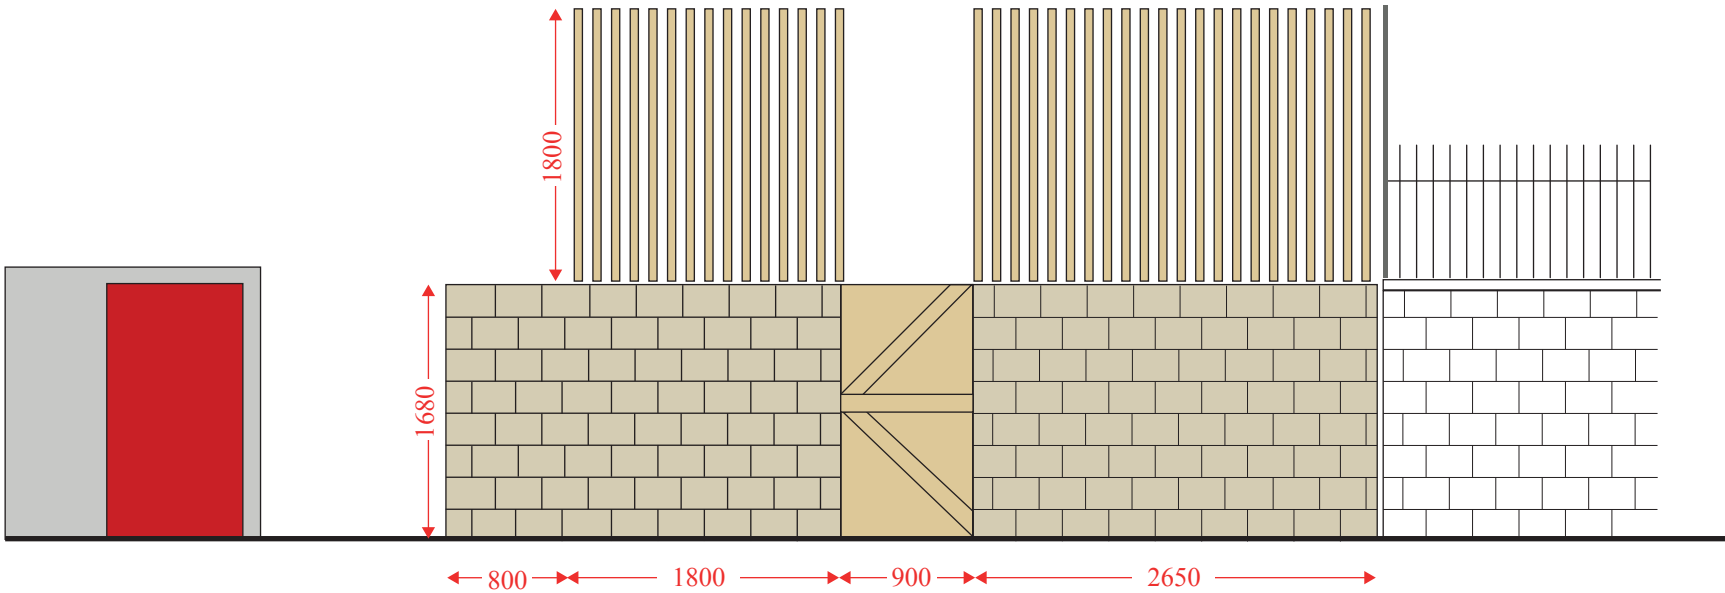

Existing Elevation

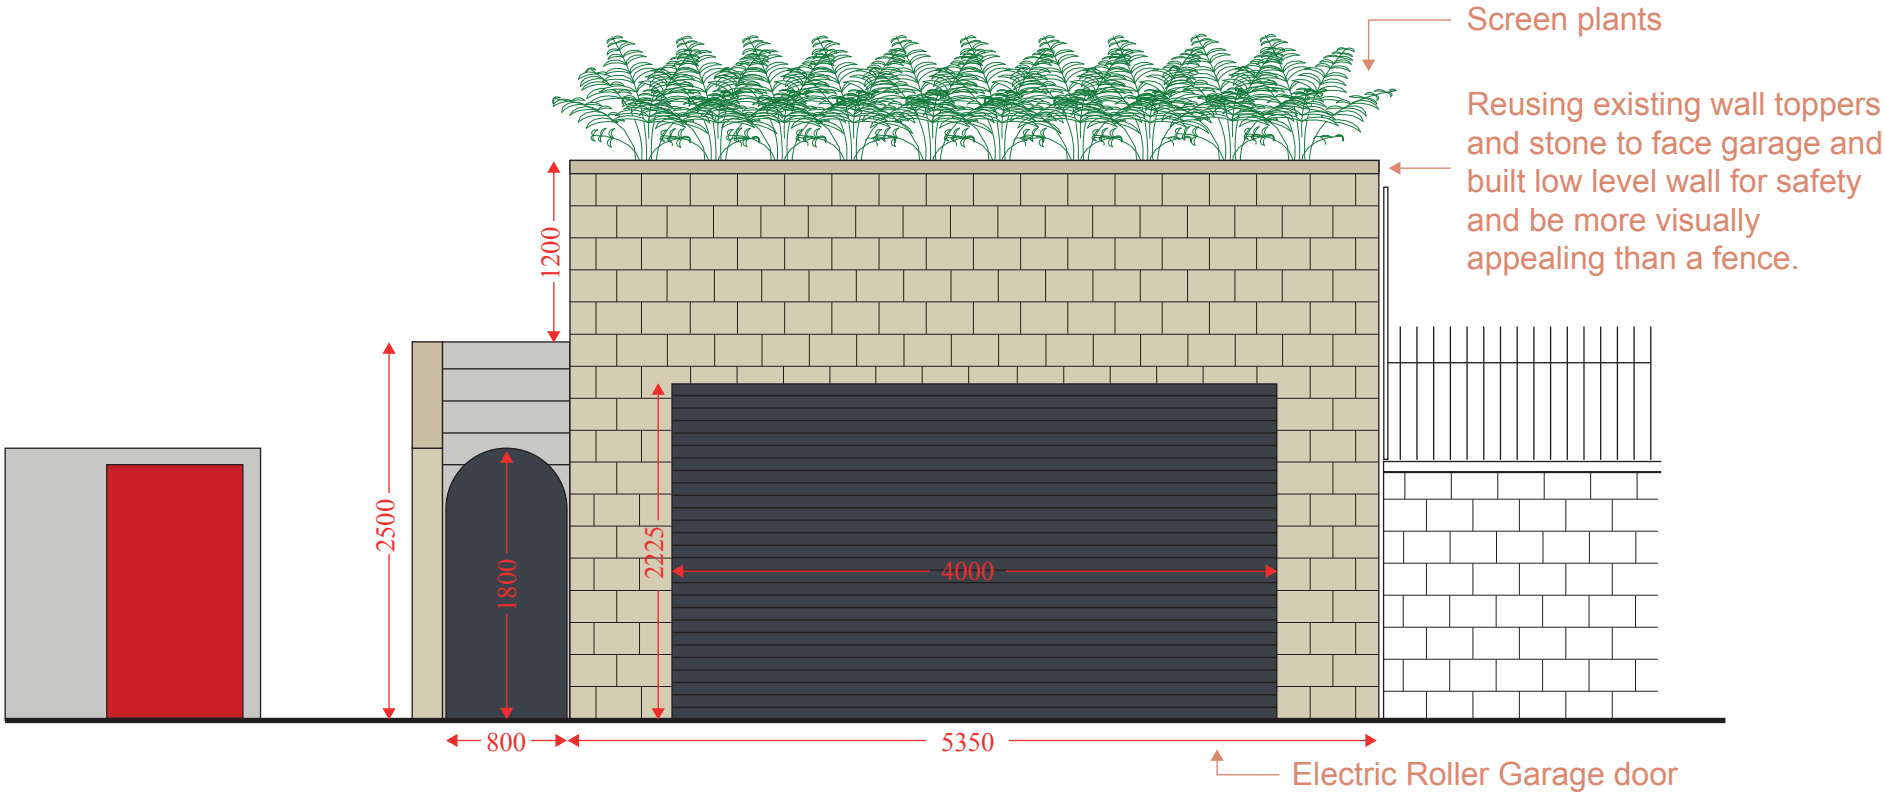

Proposed Elevation

rev	description	date	dr by	ap by
original by				
-		18.04.21	-	-

Client		Site address	
Miss K Hackett		8 Town End Road Almondbury Huddersfield HD5 8NP	
drawing			
Elevations			
drawing number	rev	scale	
(PL) 005	-	1:50 @ A3	
project number	issue status		
-	Comment		
This drawing is to be read in conjunction with all related drawings. Do not scale from this drawing. All dimensions must be checked and verified on site before commencing any work or producing shop drawings. The originator should be notified immediately of any discrepancy. This drawing is copyright and remains the property of techni-arch Ltd.			

Existing Site Photos

Lawn is currently sloped so the work would allow it to be levelled and bring inline with levels of neighbouring gardens.



Wall is not joined to either sides boundary wall.



Stone to be reused to face garage and build wall above to be inkeeping with surroundings



Works will level and tidy shared path which is currently unusable.

