




Location plan
1:1250

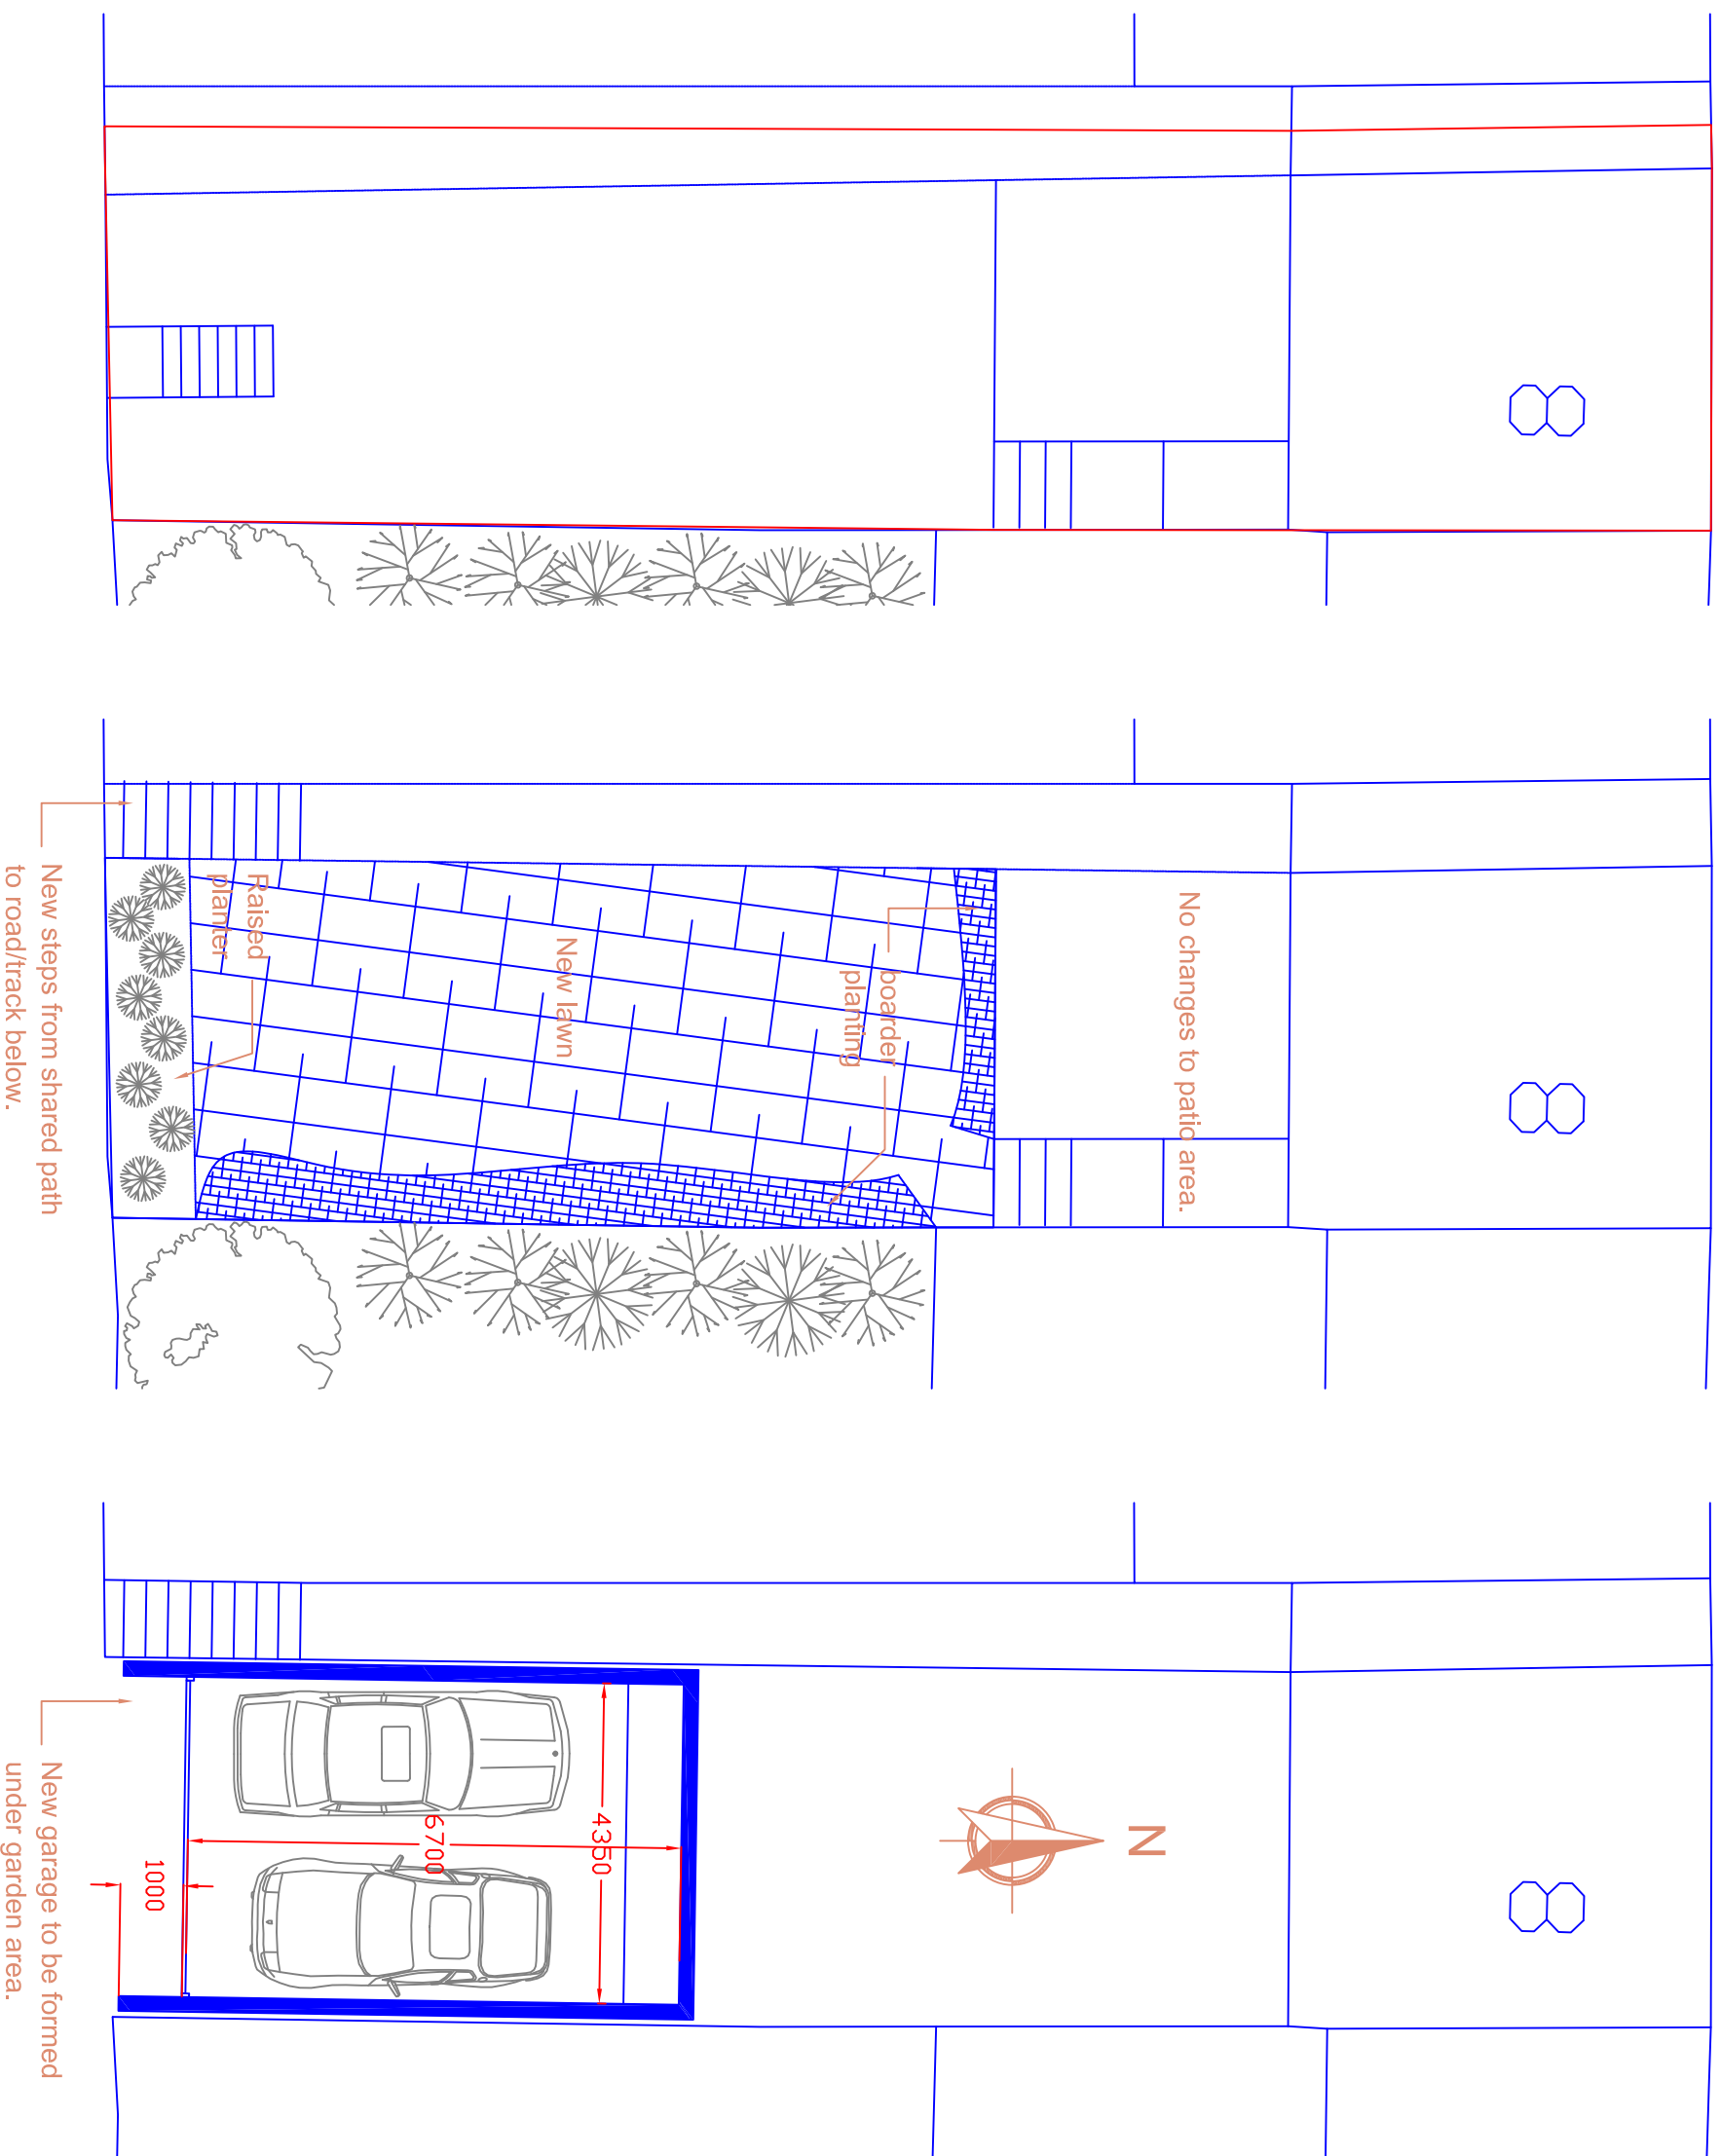

rev	description	date	dr by	ap by
original by				
JCT		25.06.10		JT

Client		Site address	
Mr T Power		8 Town End Road Almondbury Huddersfield HD5 8NP	
drawing			
drawing number (PL) 001		rev A	scale 1:100 @ A3
project number 10-D0103		issue status Comment	

This drawing is to be read in conjunction with all related drawings. Do not scale from this drawing. All dimensions must be checked and verified on site before commencing any work or producing shop drawings. The originator should be notified immediately of any discrepancy. This drawing is copyright and remains the property of technarch Ltd.

Existing plan @
Garden Level

Proposed plan @
Garden Level

Proposed plan @
Garage Level