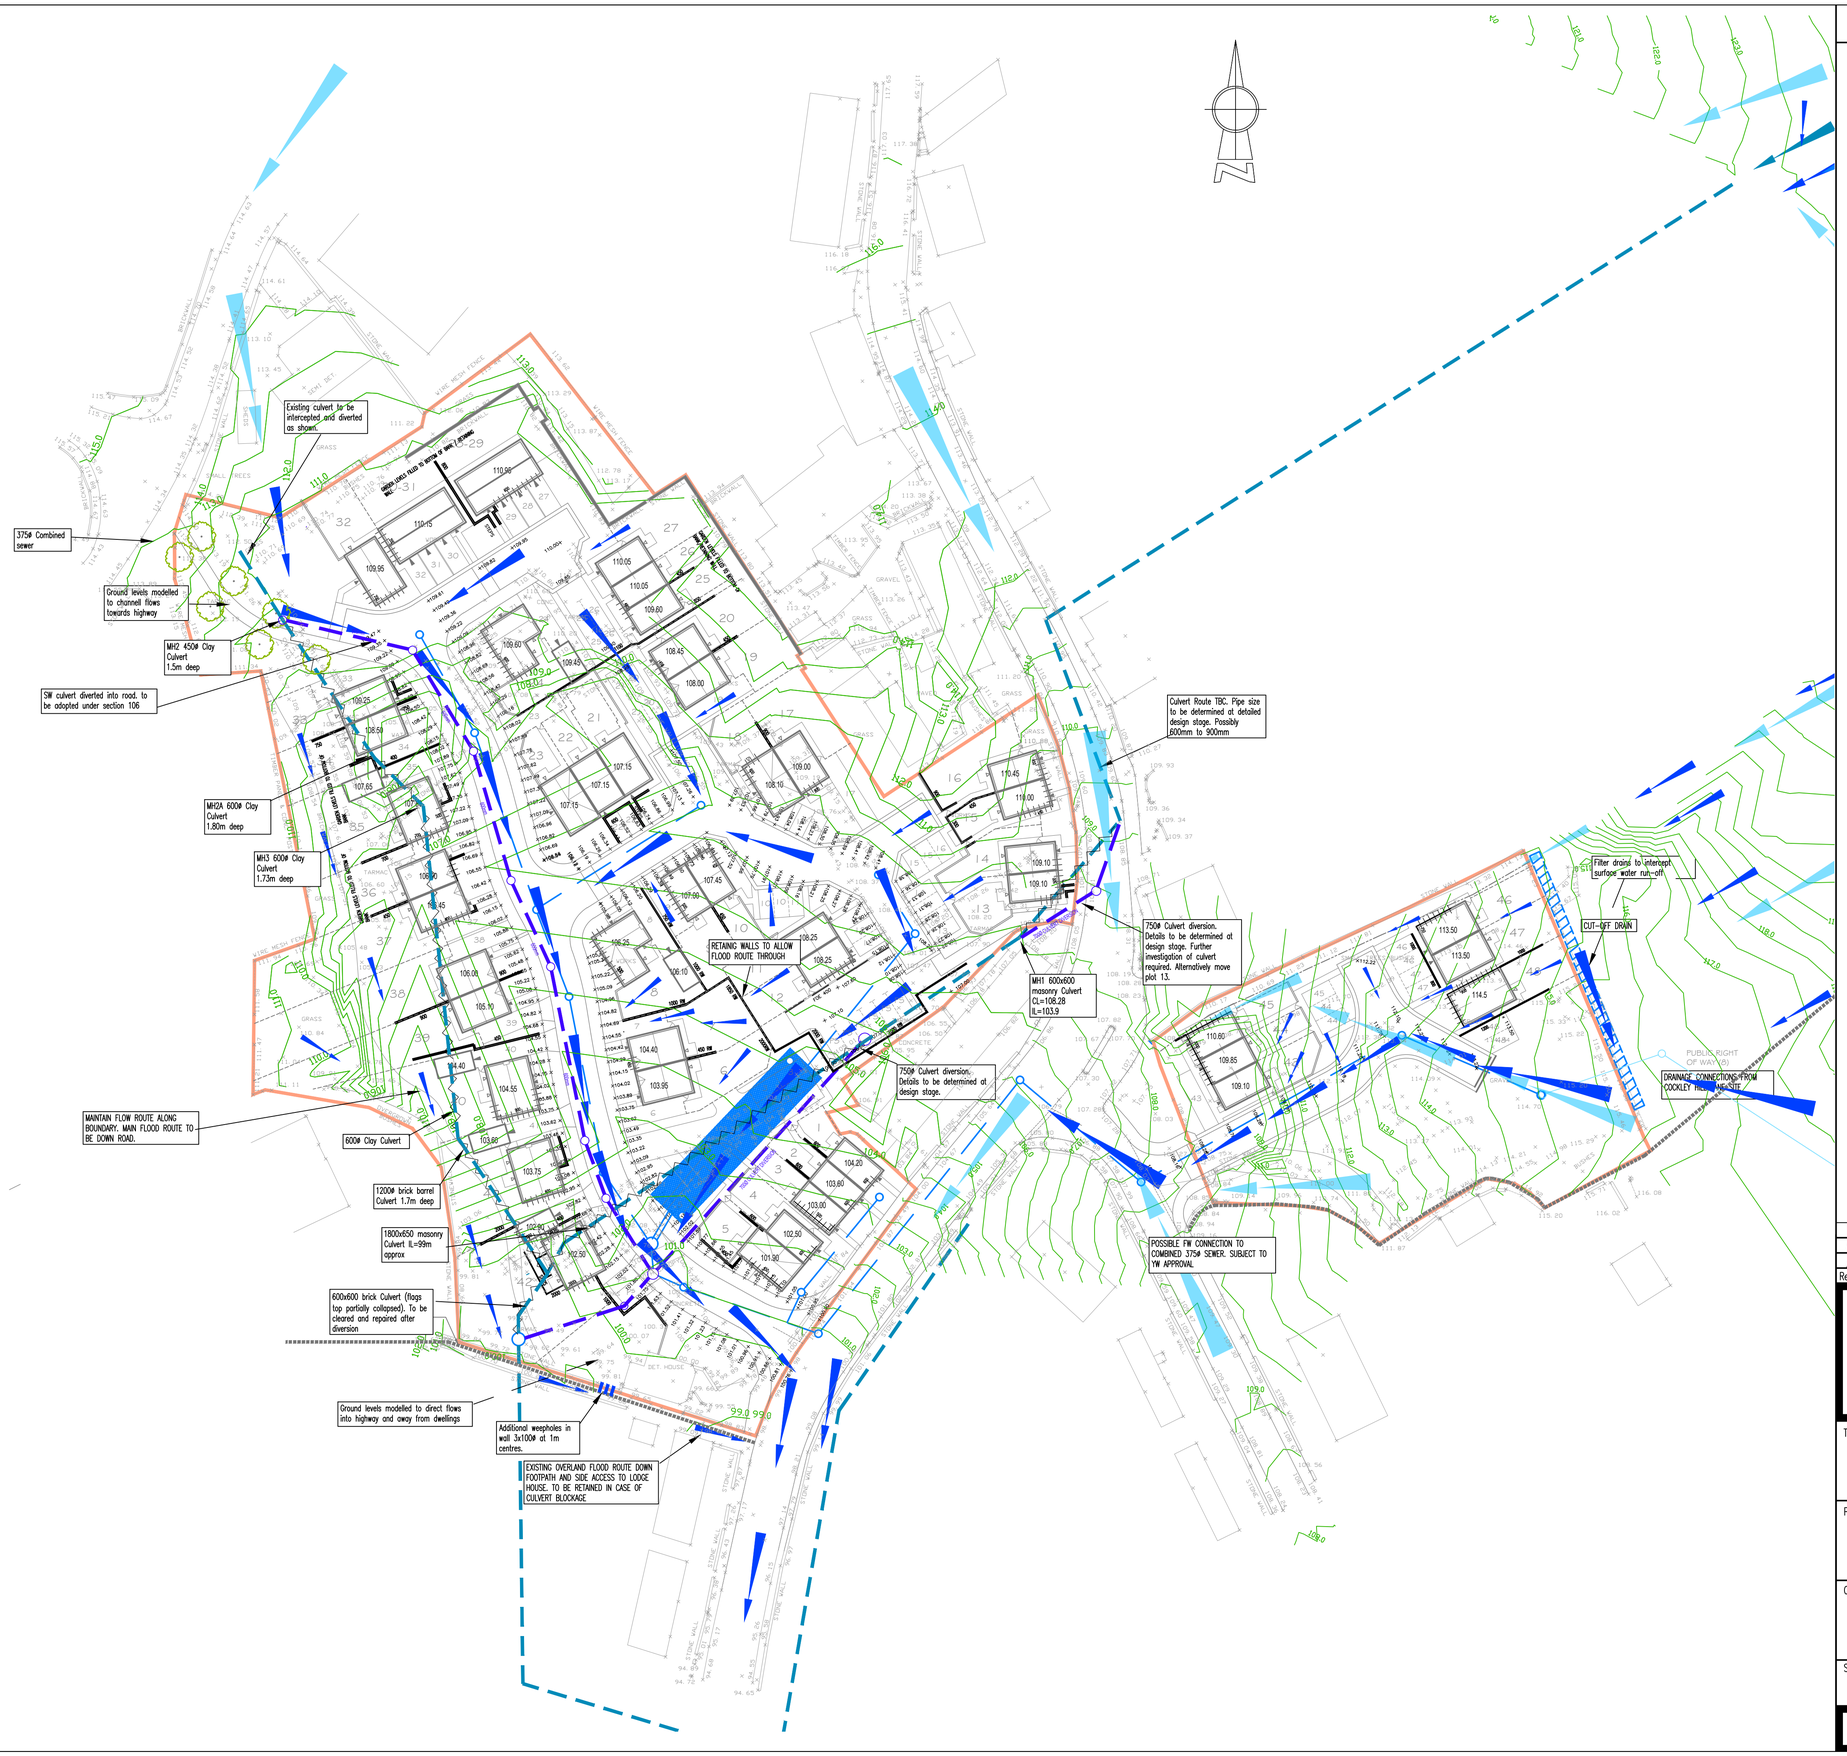

N O T E S

K E Y

- Storm water manhole
- Storm water sewer
- Diverted Culverted Watercourse
- Existing Culverted Watercourse
- Site Boundary
- 400 — Retaining wall (Max height shown)
- HWRW — Highway Retaining Wall
- Extra facing brickwork – underbuild

SUBJECT TO THE APPROVAL OF ALL RELEVANT AUTHORITIES

Rev	By	Date	Revision	Chk
B	AT	29.03.21	Existing Culverts amended	
A	AT	15.02.21	Revised Layout F	
/	AT	27.01.21	Issued for approval	

ARP ASSOCIATES
CHARTERED CONSULTING ENGINEERS

Northwest House • 5/6 Northwest Business Park • Servia Hill • Leeds LS6 2QH
Telephone: 0113 2458498 • Fax: 0113 2443864 • E-Mail: leeds@arpassociates.co.uk
ARP Associates is a trading division of ARP Geotechnical Ltd, a company registered in England and Wales with company number 3778811, whose registered office is at 5/6 Northwest Business Park, Servia Hill, Leeds LS6 2QH

TITLE
FLOOD ROUTING

PROJECT
SHOP LANE
KIRKHEATON

CLIENT
HARTLEY DEVELOPMENTS

Scale	Date	Drawn	Chk.
1:500 @ A1	JAN 21	AT	MI

Drg. No. 906/09/SK7 Rev B