




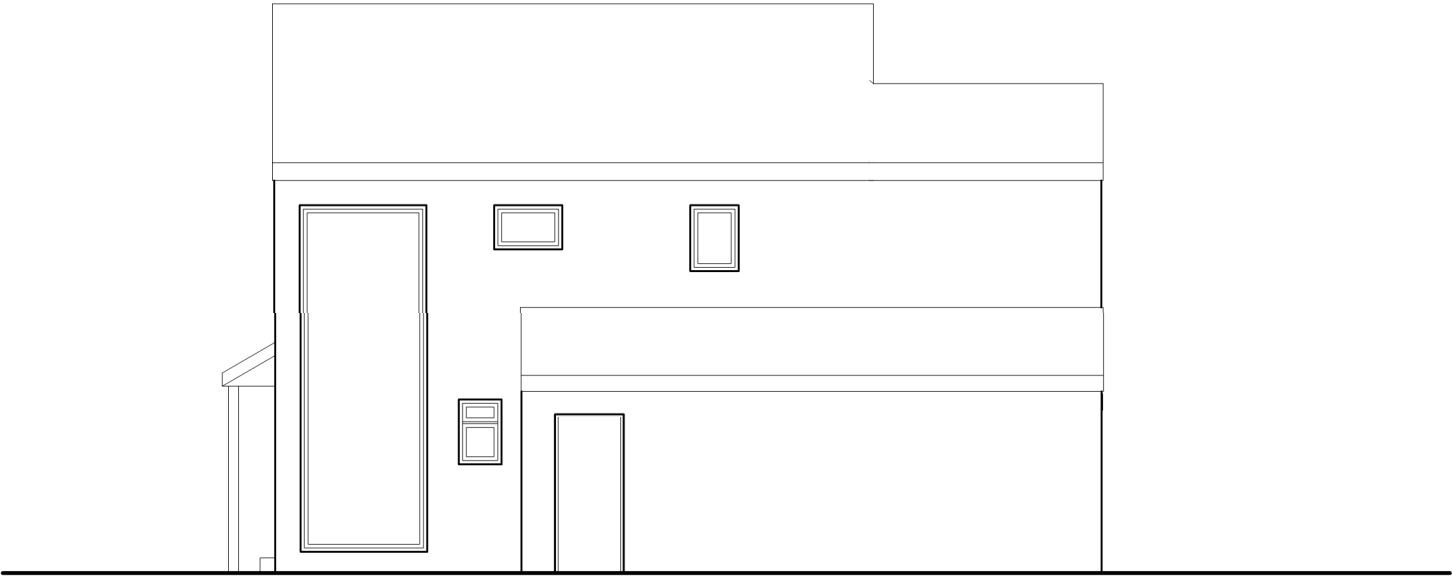

1 Existing Side Elevation (North East)
Scale: 1:100

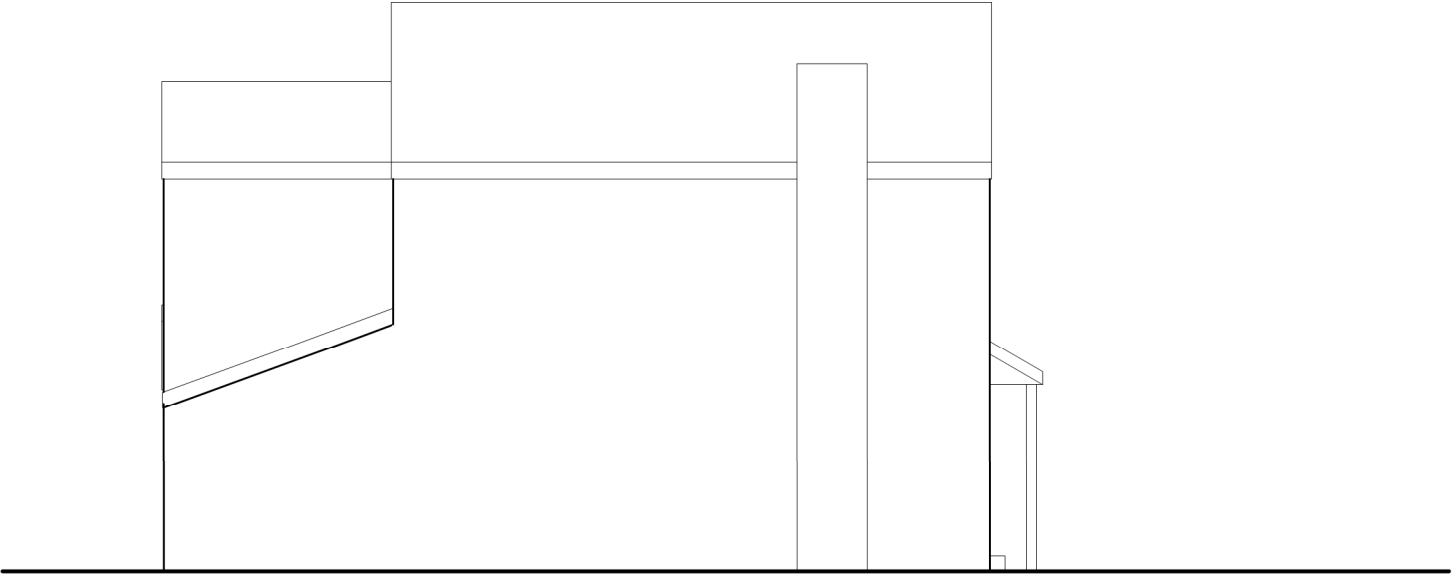

2 Existing Side Elevation (South West)
Scale: 1:100

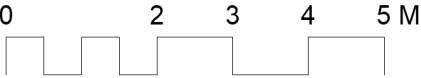

DO NOT SCALE FROM DRAWINGS.

Client
: Mr & Mrs Keegan

Address
: 82 Marsh Lane,
Shepley, HD8 8AS

Project
: 82 Marsh Lane

Drawing
: Existing Side
Elevations



Scale	:1:100 @ A3
Date	:12/04/2021
Dwg No.	:2104-RLDM-00-DR-B-00201-S2
Rev.:	P01