


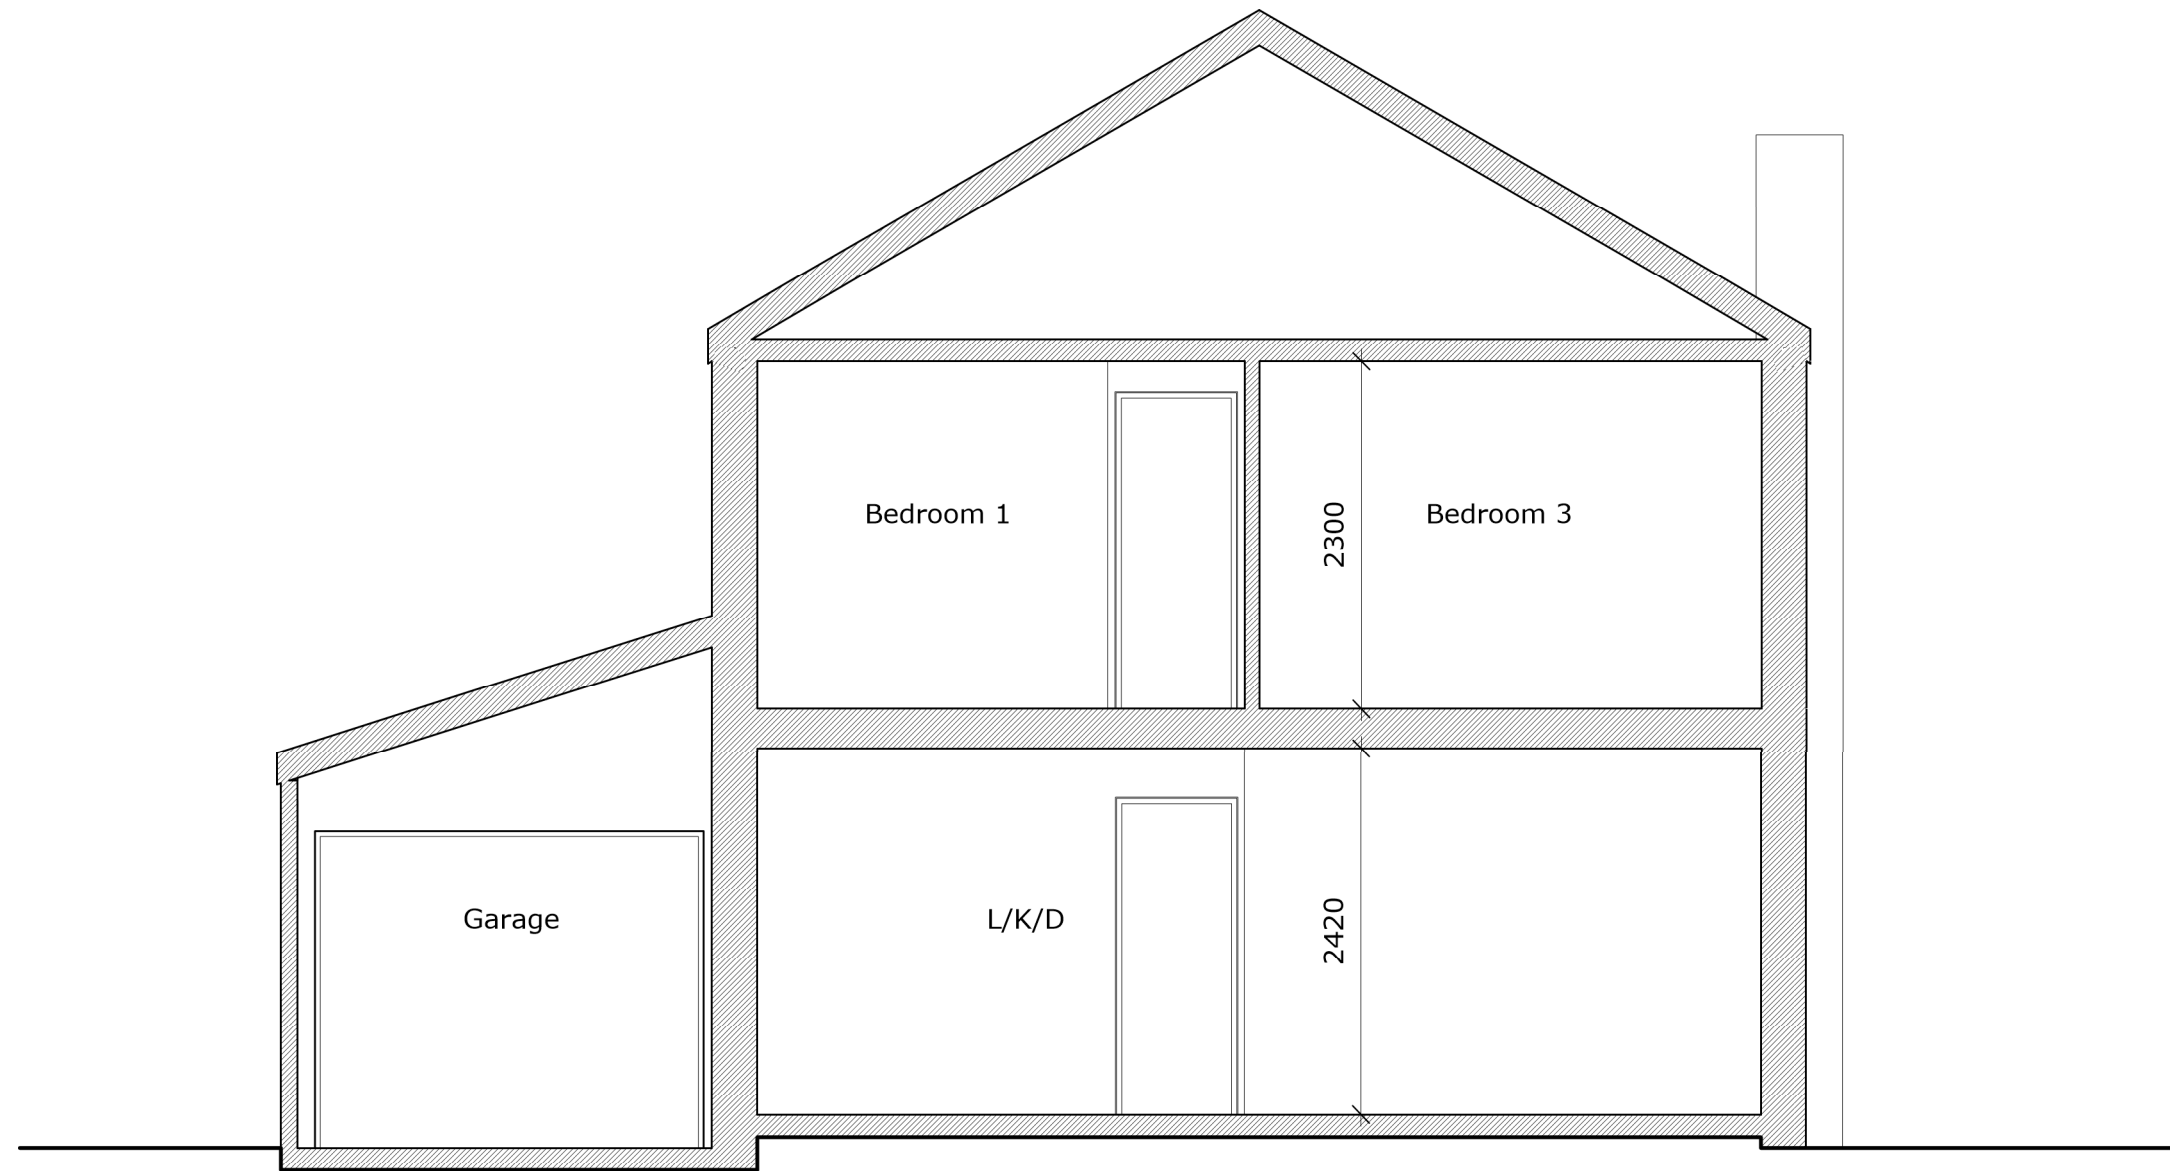

1

Existing Section AA  
Scale: 1:50



DO NOT SCALE FROM DRAWINGS.

Client

: Mr & Mrs Keegan

Address

: 82 Marsh Lane,  
Shepley, HD8 8AS

Project

: 82 Marsh Lane

Drawing

: Existing Section AA



Scale  
: 1:50 @ A3

Date  
: 12/04/2021

Dwg No.  
: 2104-RLDM-00-DR-B-00300-S2  
Rev.: P01