


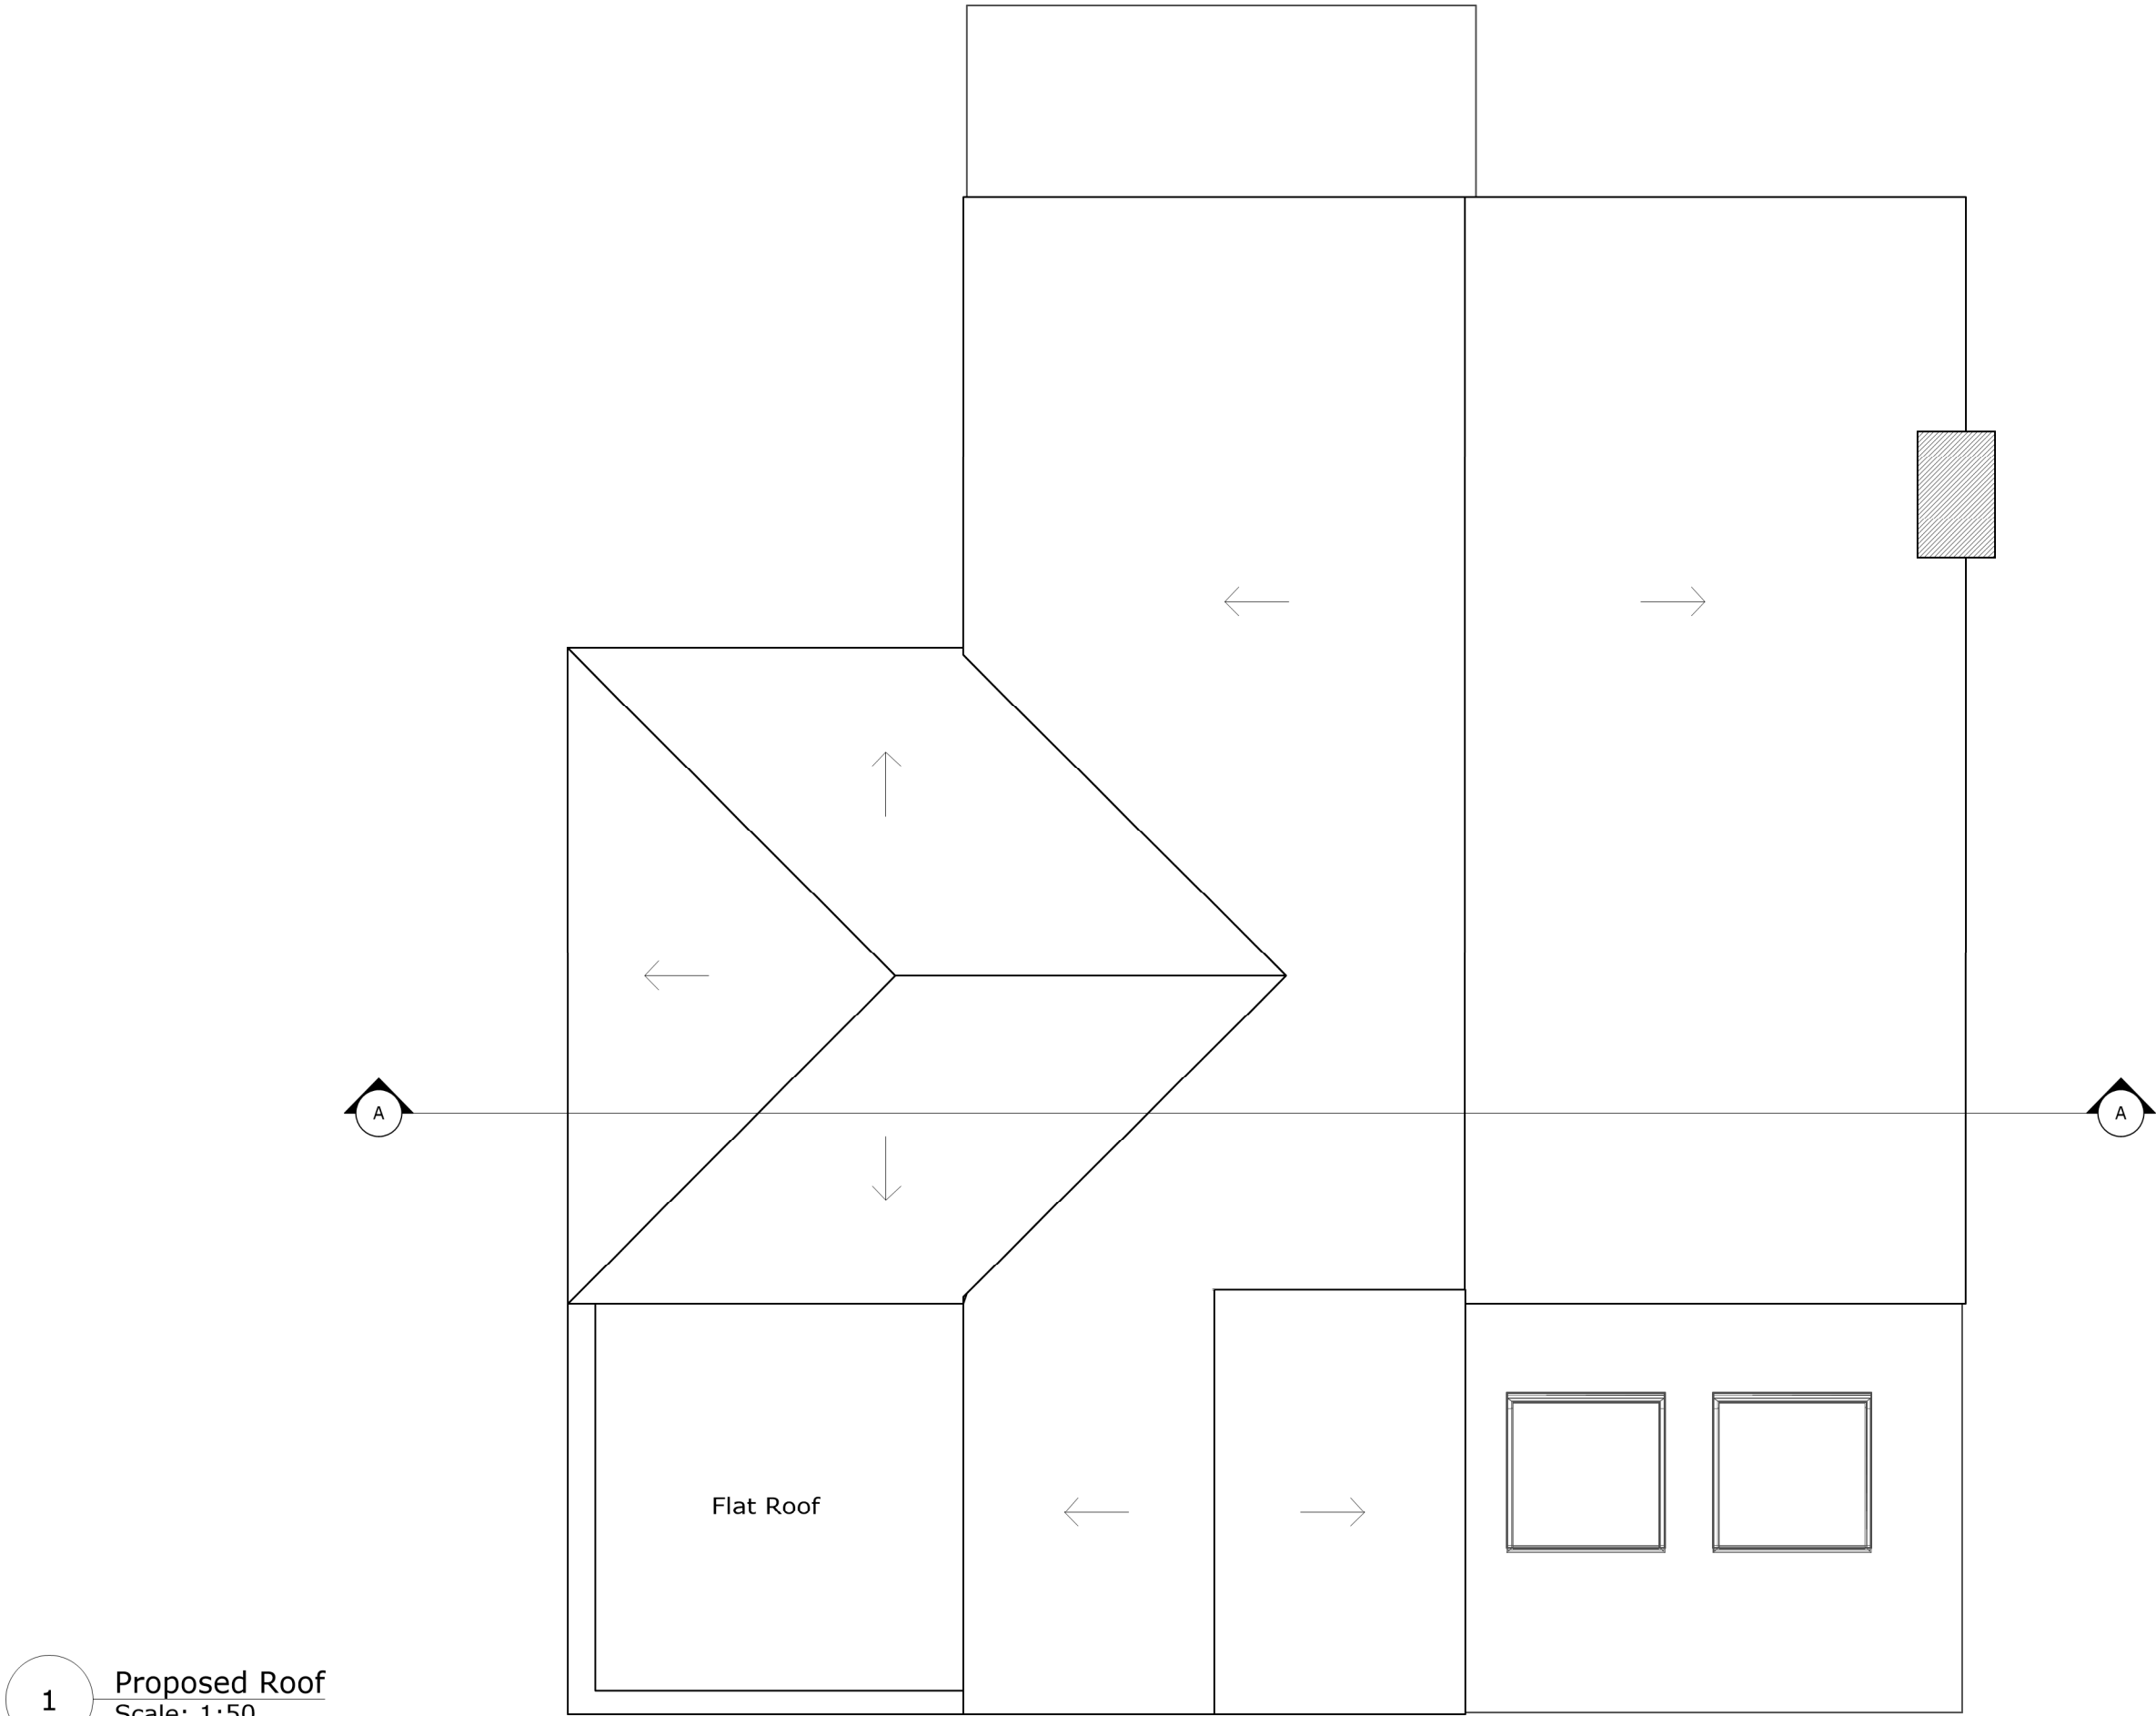

1 Proposed Roof
Scale: 1:50



DO NOT SCALE FROM DRAWINGS.

Client
: Mr & Mrs Keegan

Address
: 82 Marsh Lane,
Shepley, HD8 8AS

Project
: 82 Marsh Lane

Drawing
: Proposed Roof



Scale	:1:50 @ A3
Date	:12/04/2021
Dwg No.	:2104-RLDM-RF-DR-A-00100-S2
Rev.:	P01