




1 Proposed First Floor
Scale: 1:50

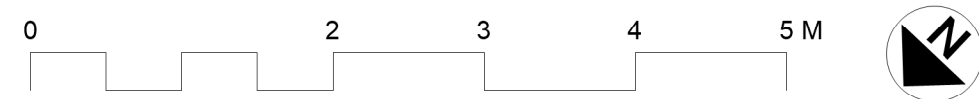

DO NOT SCALE FROM DRAWINGS.

Client
: Mr & Mrs Keegan

Address
: 82 Marsh Lane,
Shepley, HD8 8AS

Project
: 82 Marsh Lane

Drawing
: Proposed First Floor

RLDM
E: rachel@rldmstudio.co.uk
T: 07595603049

Scale	: 1:50 @ A3
Date	: 12/04/2021
Dwg No.	: 2104-RLDM-01-DR-A-00100-S2
Rev.	: P01