



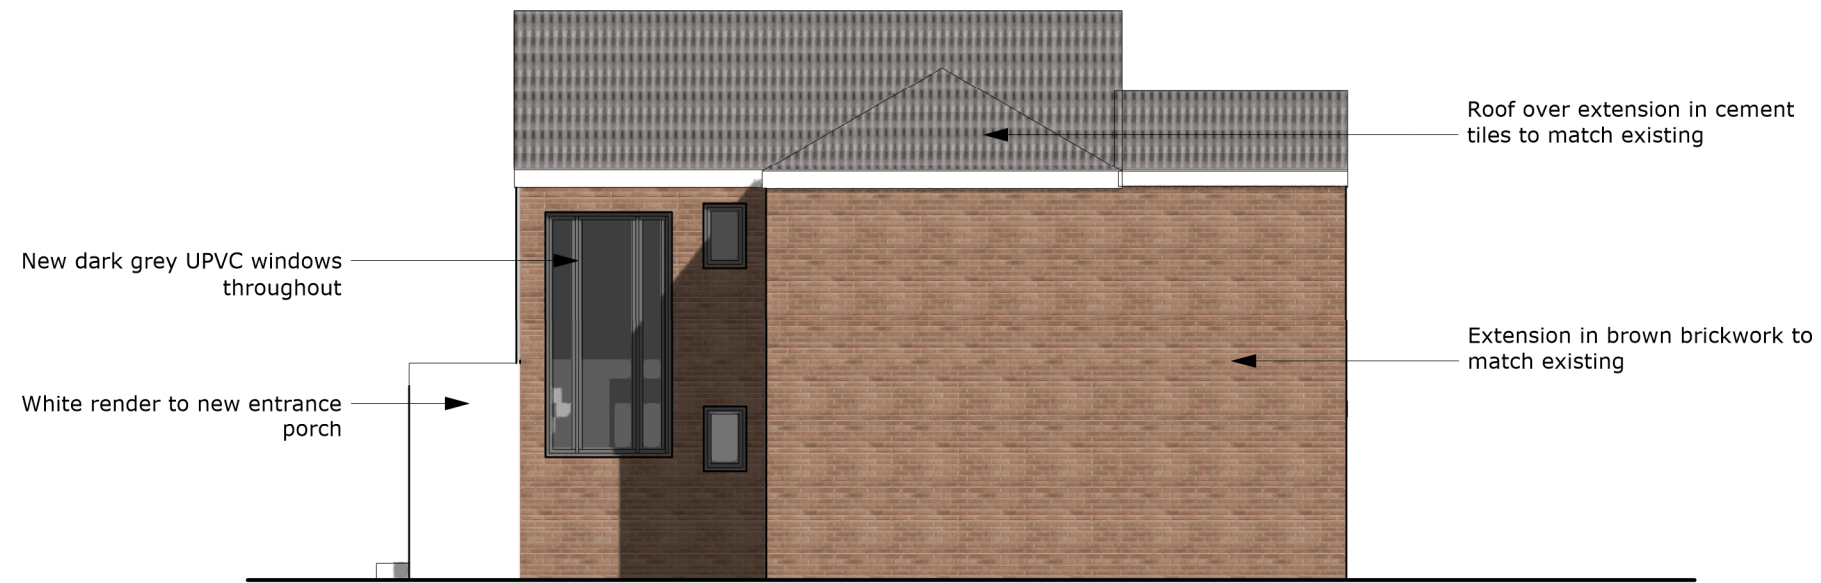

1

**Proposed Side Elevation (North East)**  
Scale: 1:100

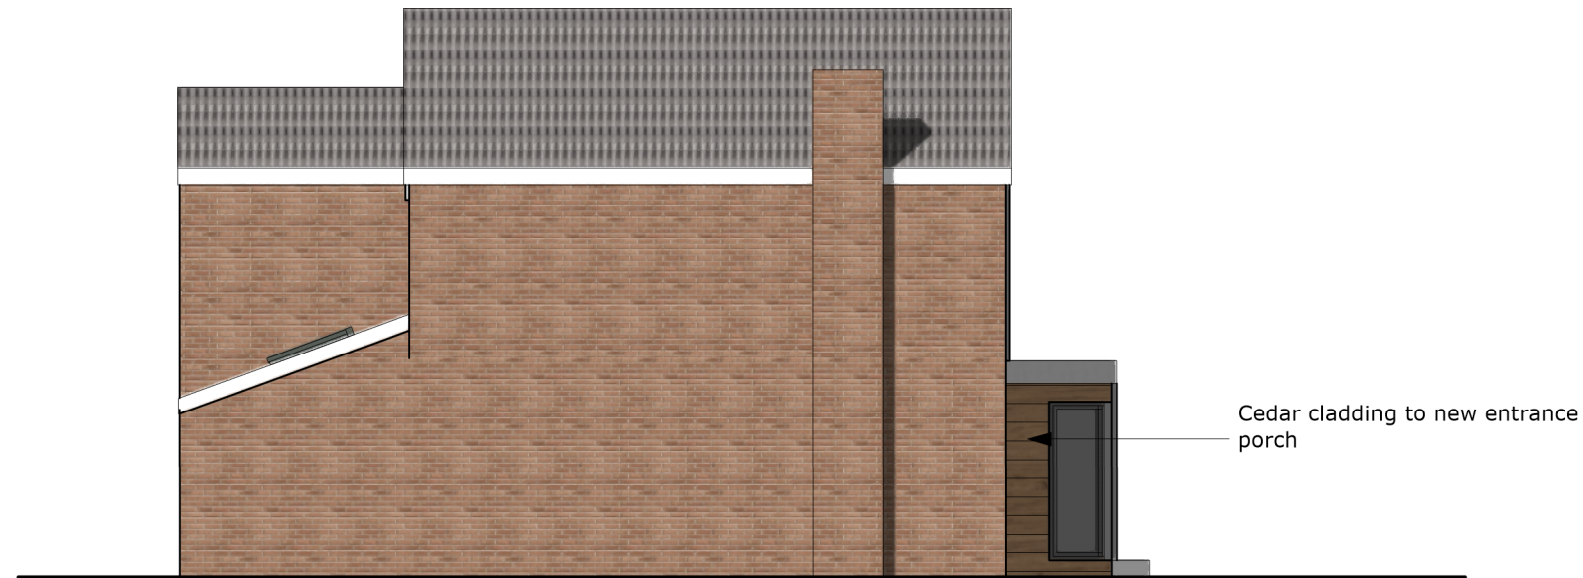

2

**Proposed Side Elevation (South West)**  
Scale: 1:100



DO NOT SCALE FROM DRAWINGS.

Client

: Mr & Mrs Keegan

Address

: 82 Marsh Lane,  
Shepley, HD8 8AS

Project

: 82 Marsh Lane

Drawing

: Proposed Side  
Elevations



Scale  
: 1:100 @ A3

Date  
: 12/04/2021

Dwg No.  
: 2104-RLDM-00-DR-A-00201-S2

Rev.: P01