


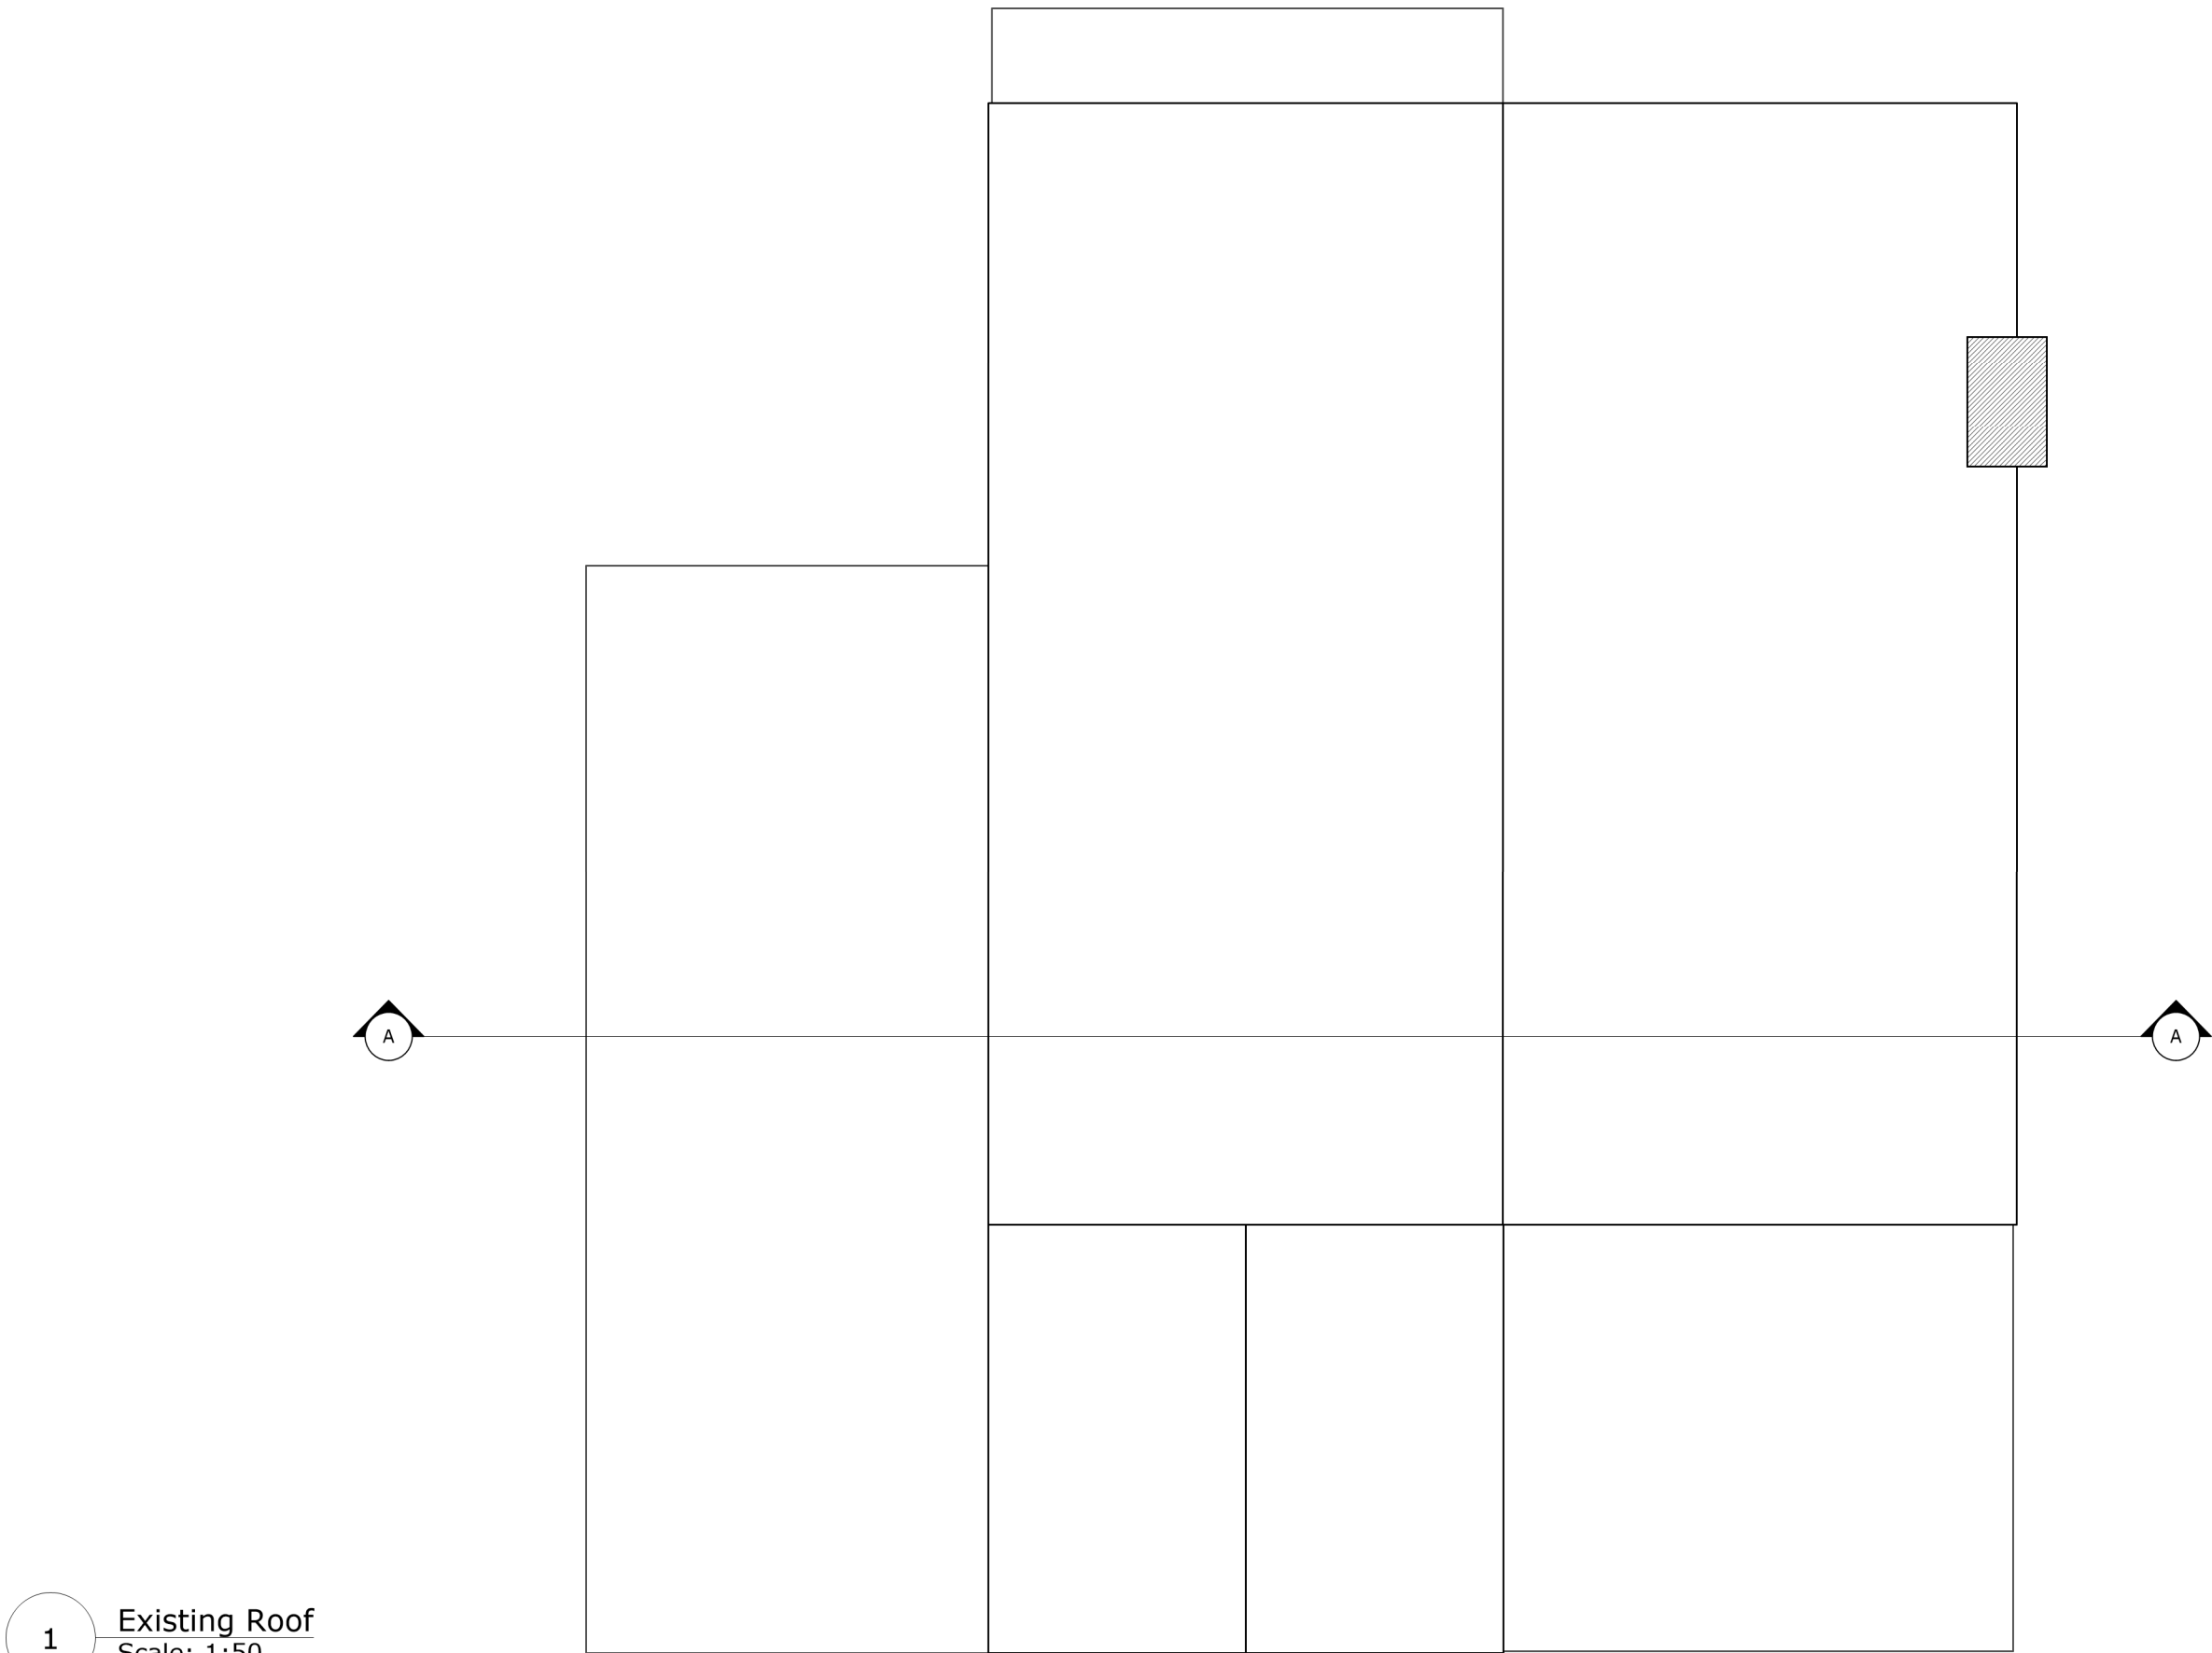

1 Existing Roof  
Scale: 1:50



DO NOT SCALE FROM DRAWINGS.

Client  
: Mr & Mrs Keegan

Address  
: 82 Marsh Lane,  
Shepley, HD8 8AS

Project  
: 82 Marsh Lane

Drawing  
: Existing Roof

**RLDM**  
E: rachel@rldmstudio.co.uk  
T: 07595603049

|                                                      |
|------------------------------------------------------|
| Scale<br>: 1:50 @ A3                                 |
| Date<br>: 12/04/2021                                 |
| Dwg No.<br>: 2104-RLDM-RF-DR-B-00100-S2<br>Rev.: P01 |