






North Elevation_existing

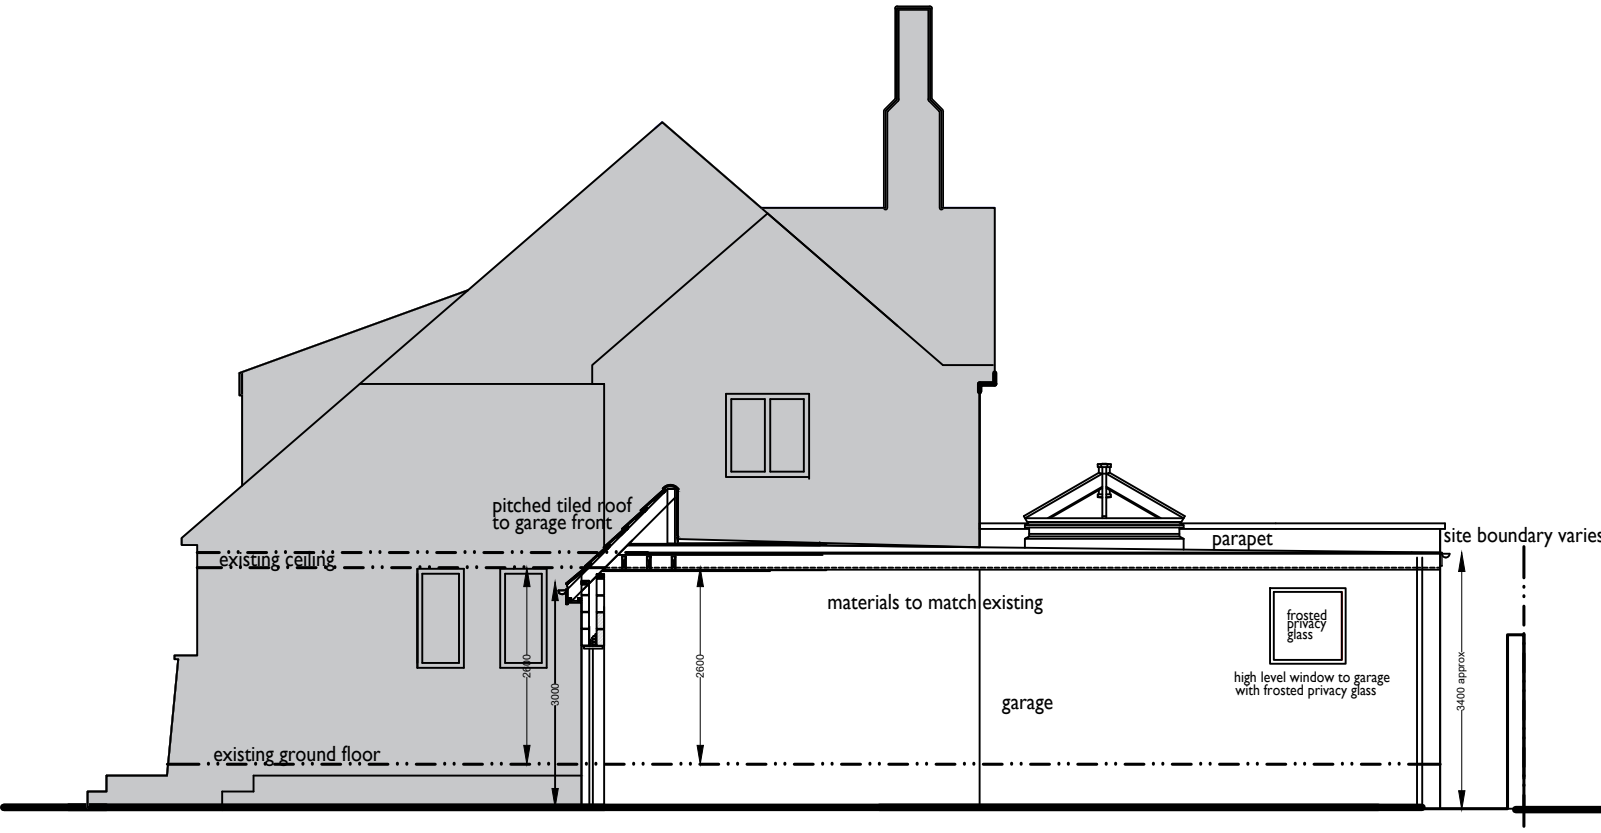


North Elevation_proposed

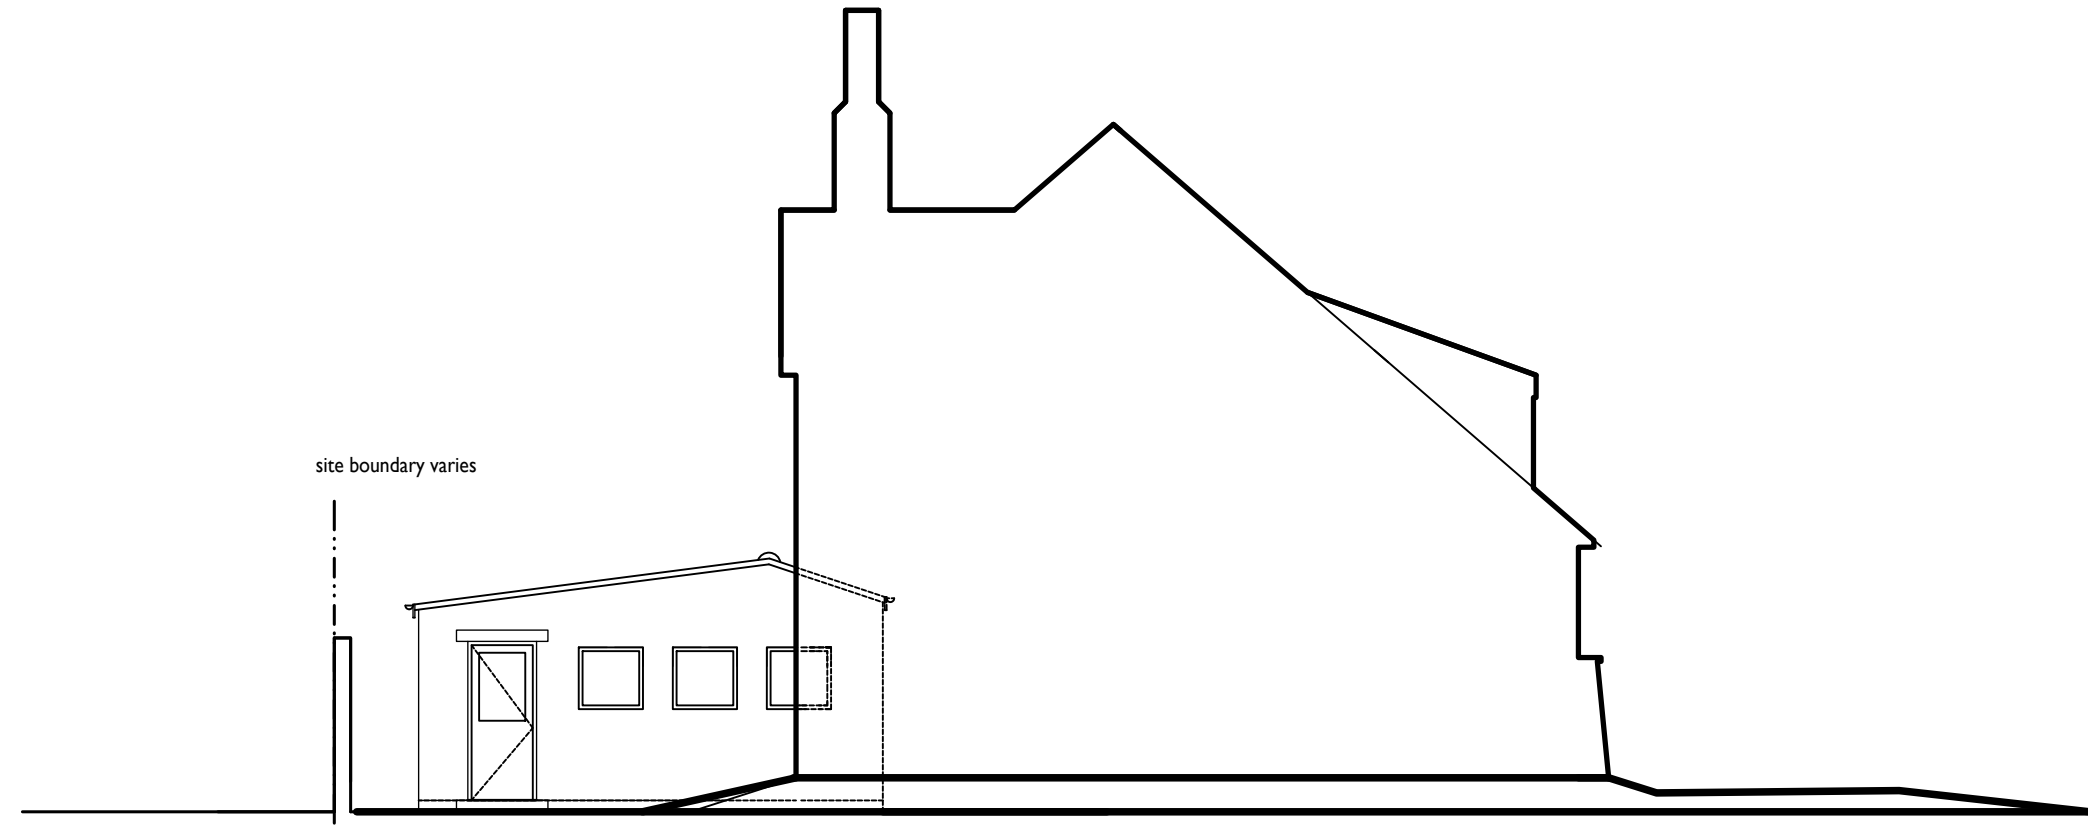


South Elevation_existing

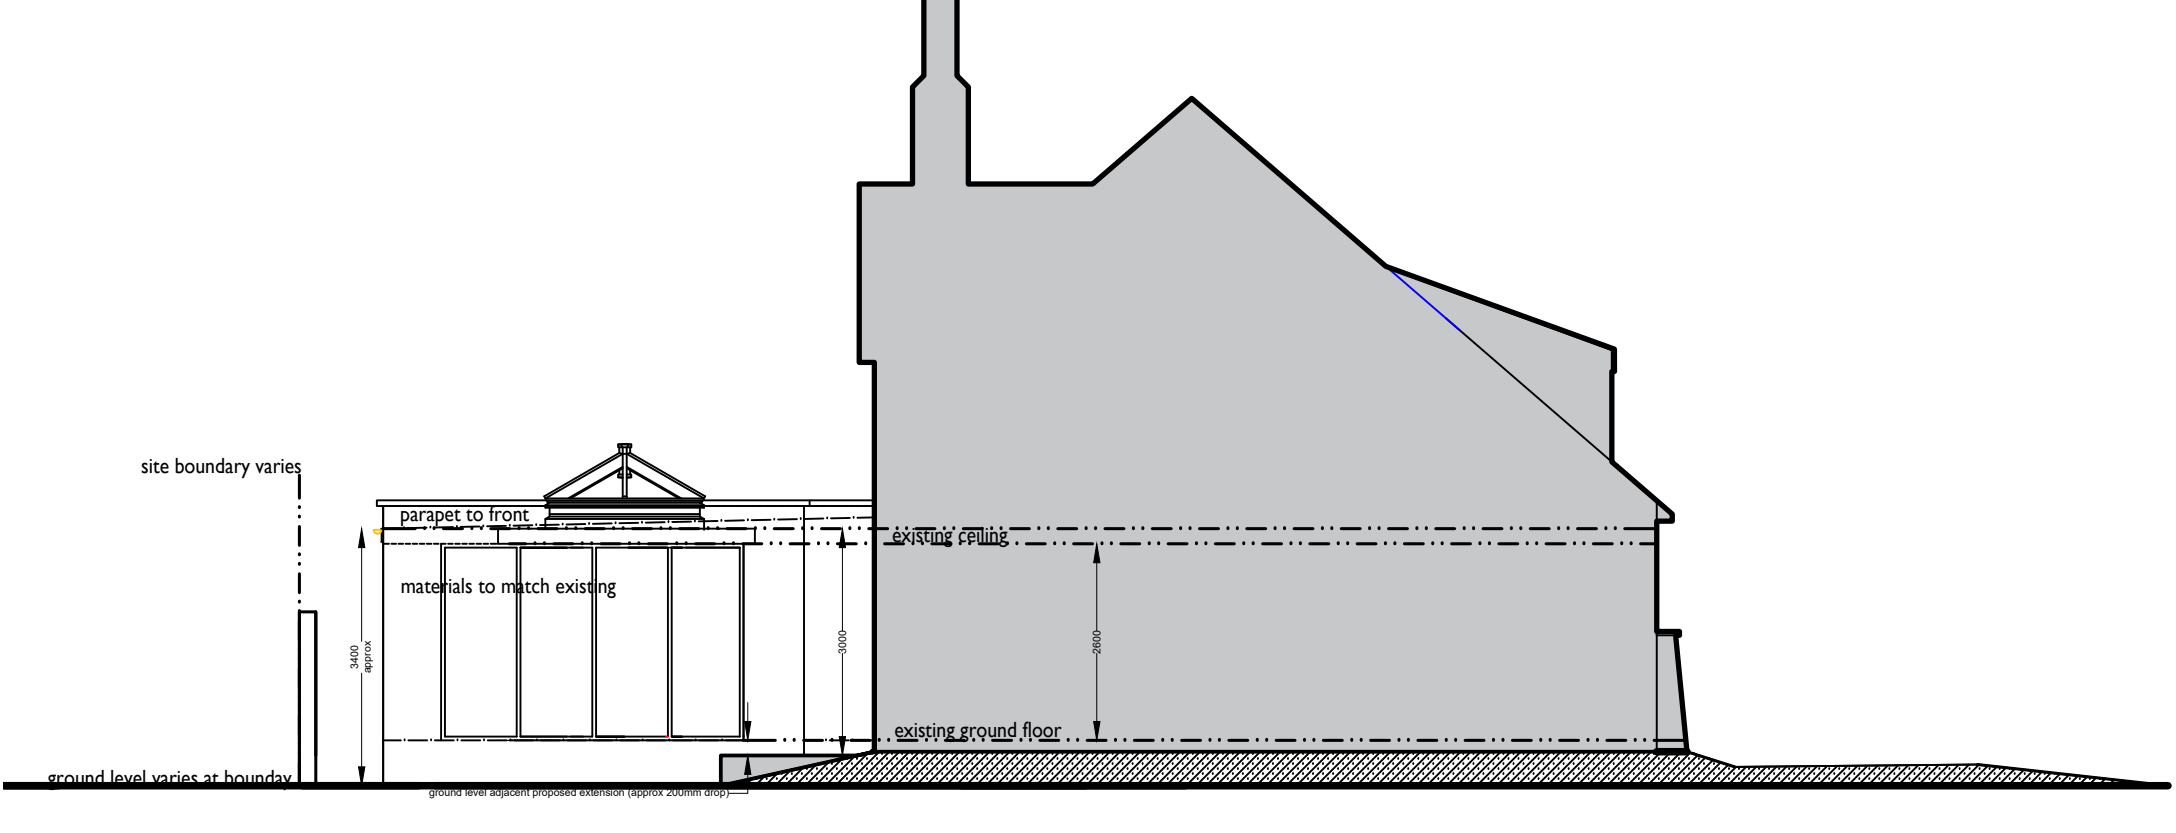


South Elevation_proposed

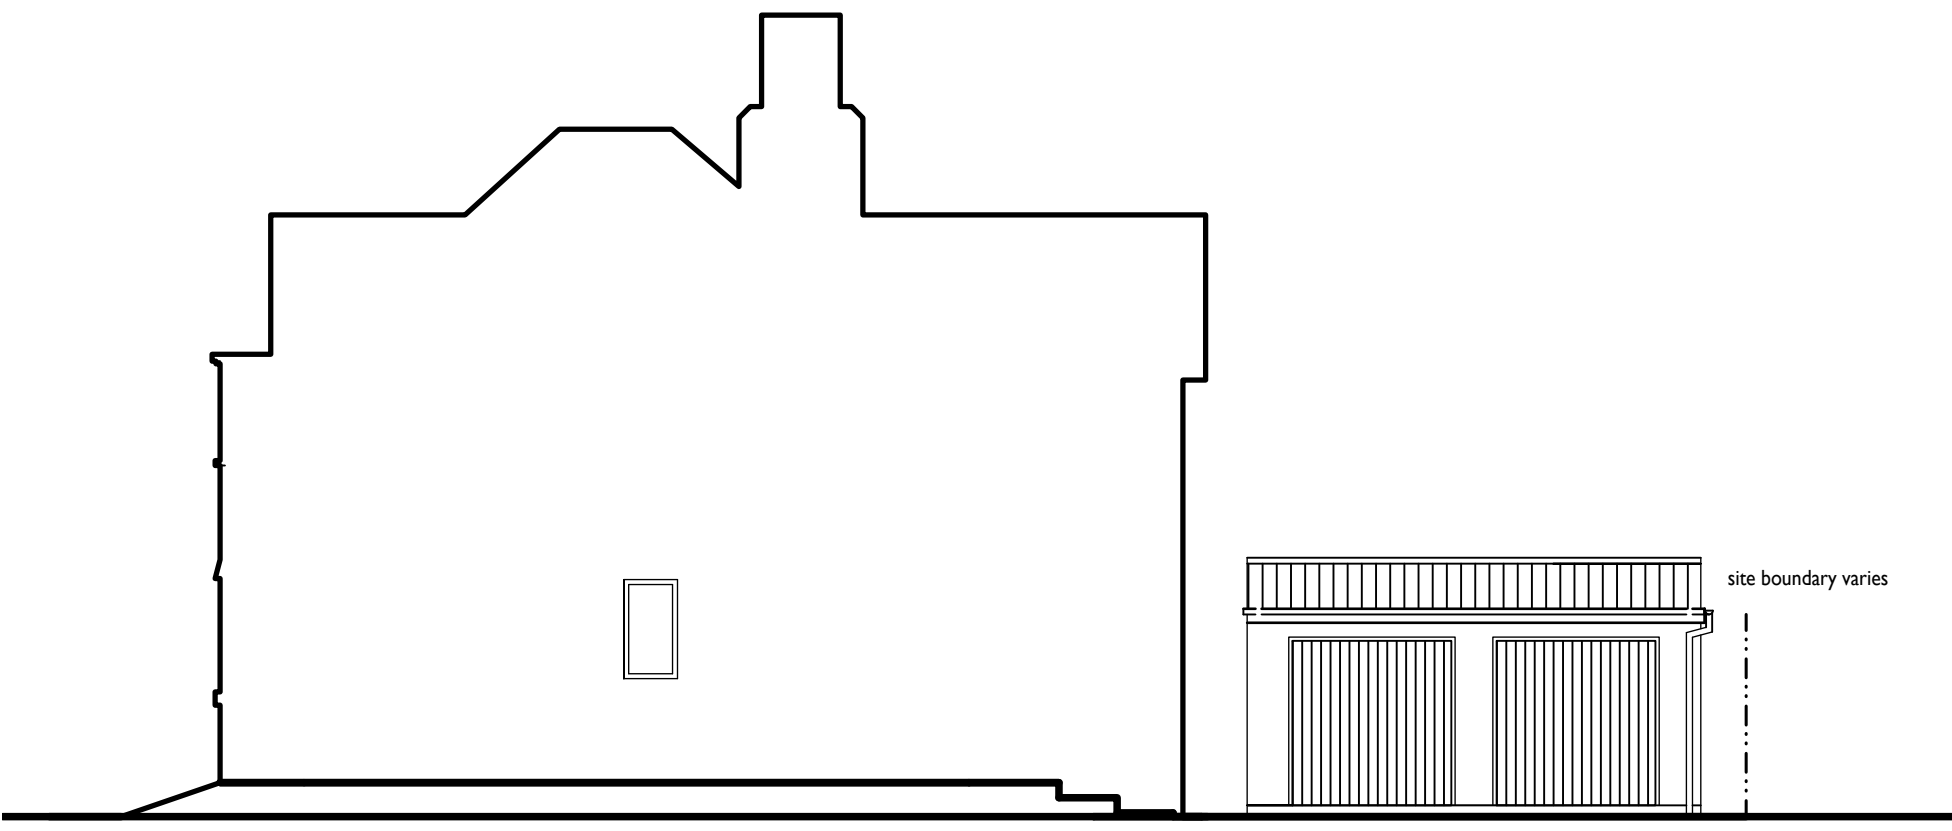


East Elevation_existing

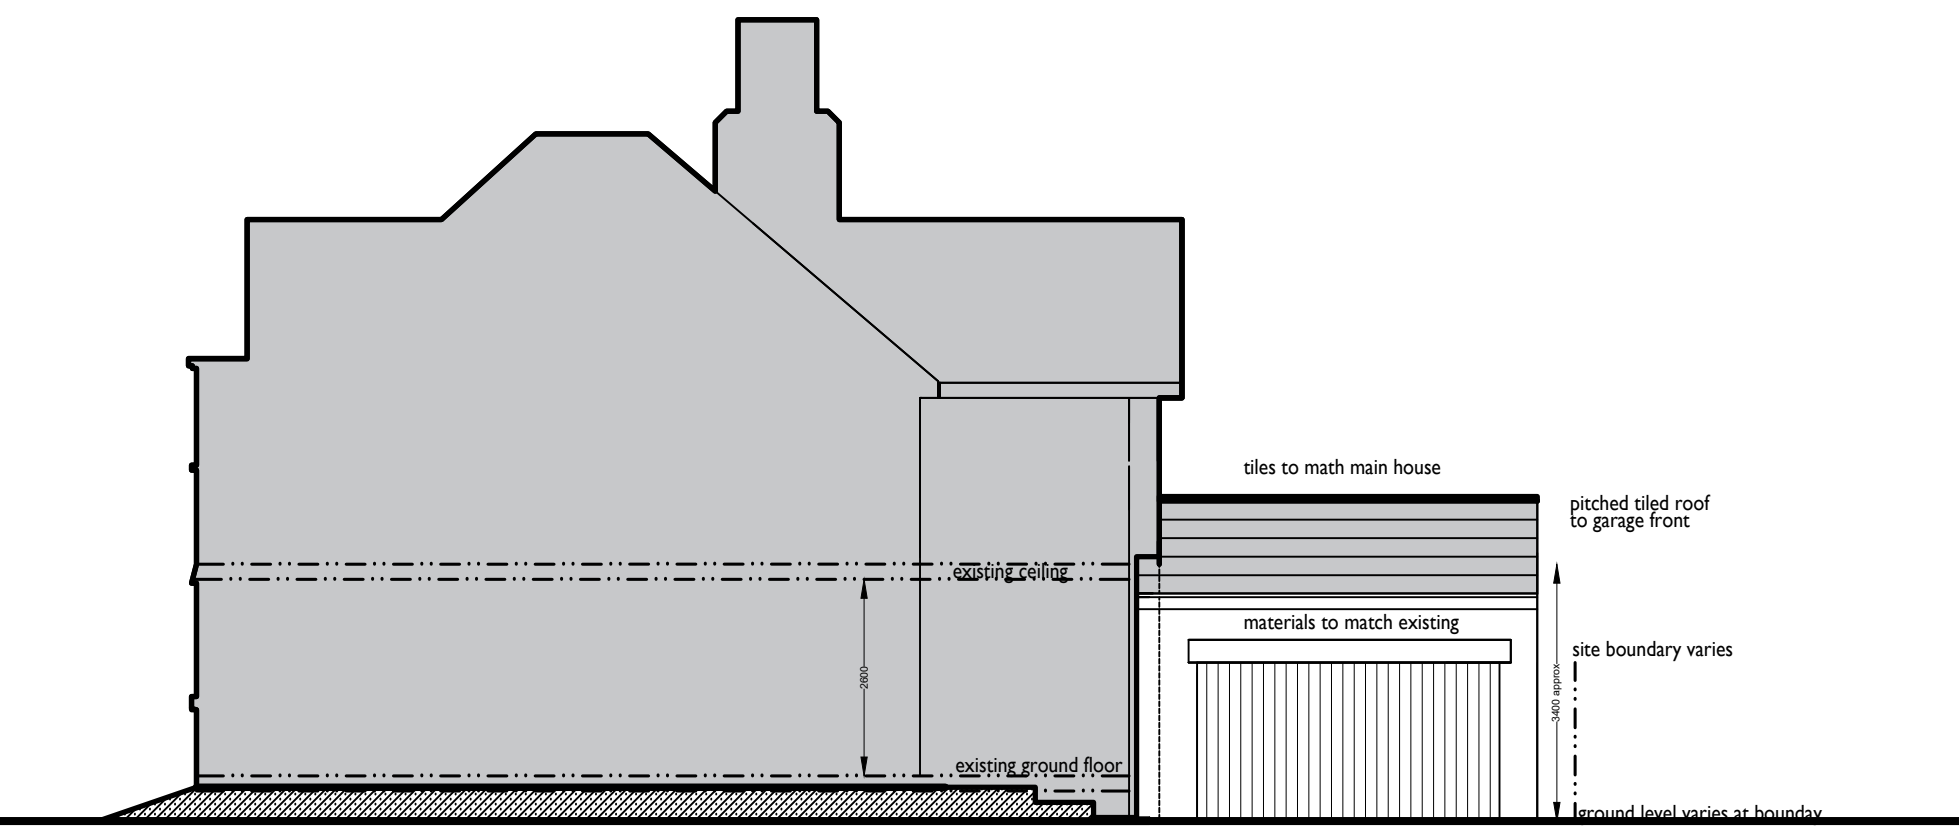

East Elevation_proposed

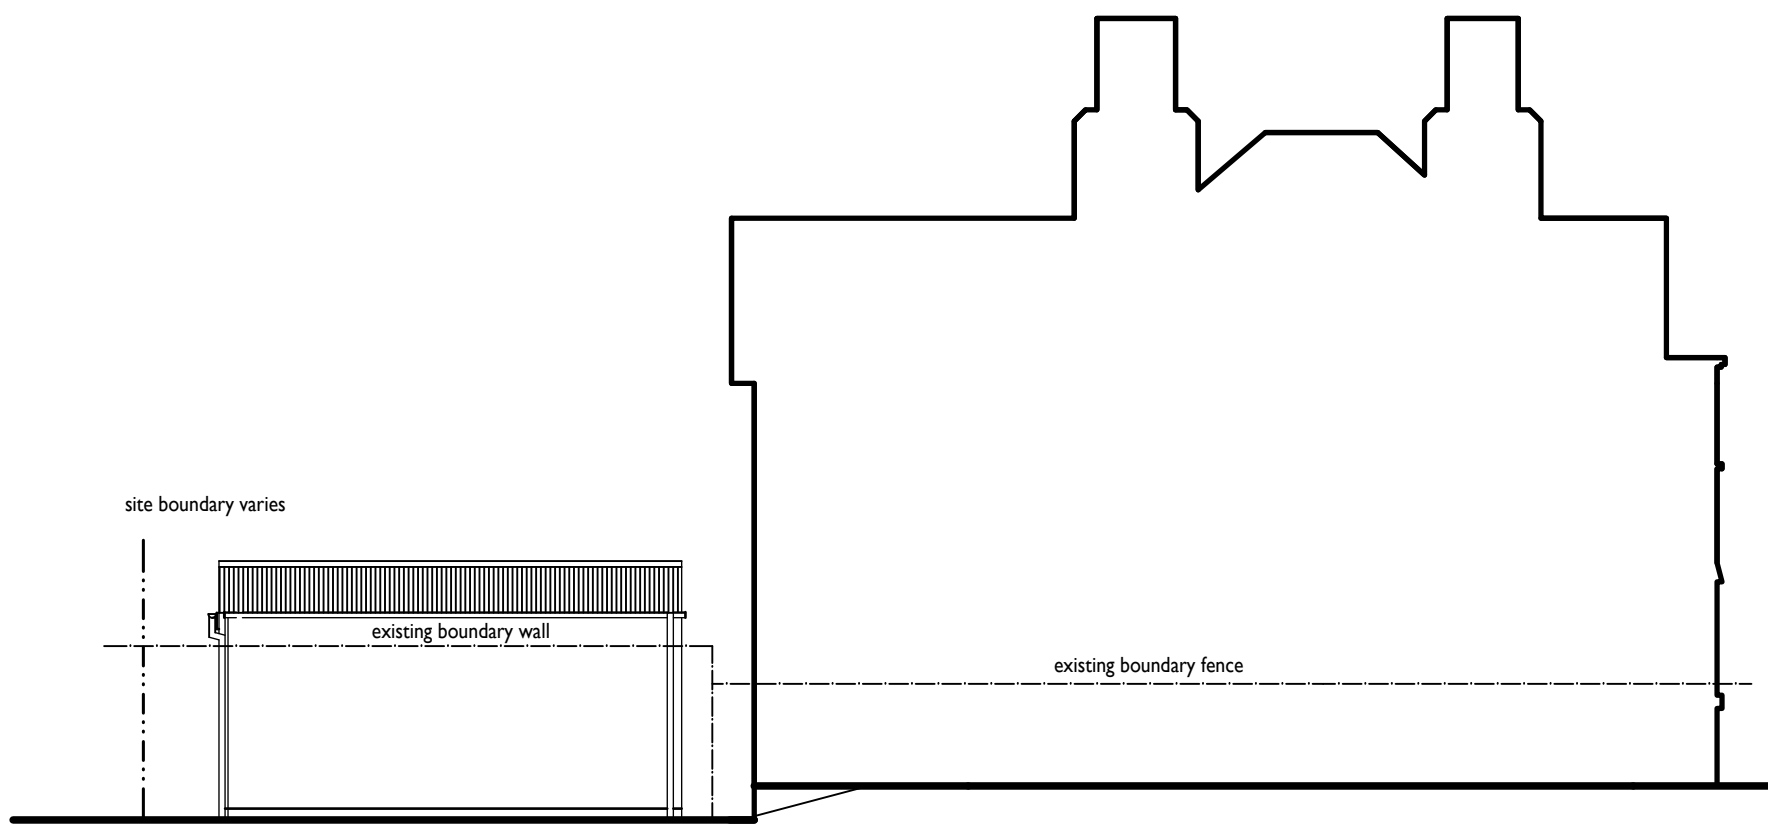

West Elevation_existing

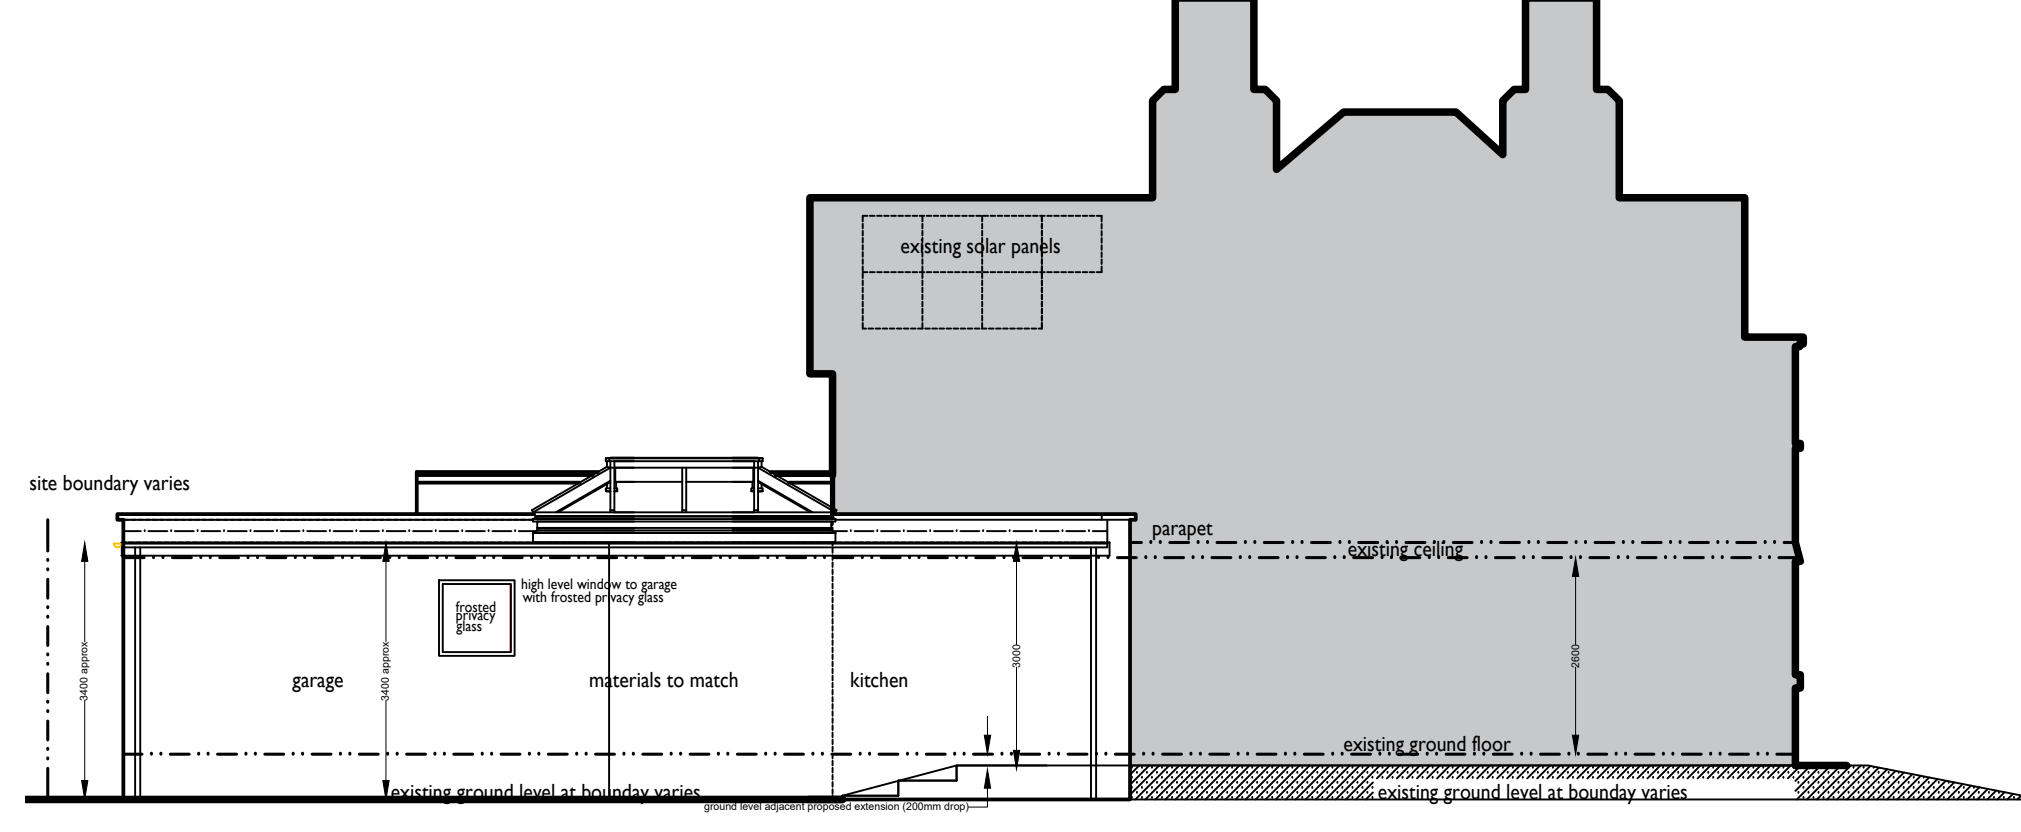

West Elevation_proposed