
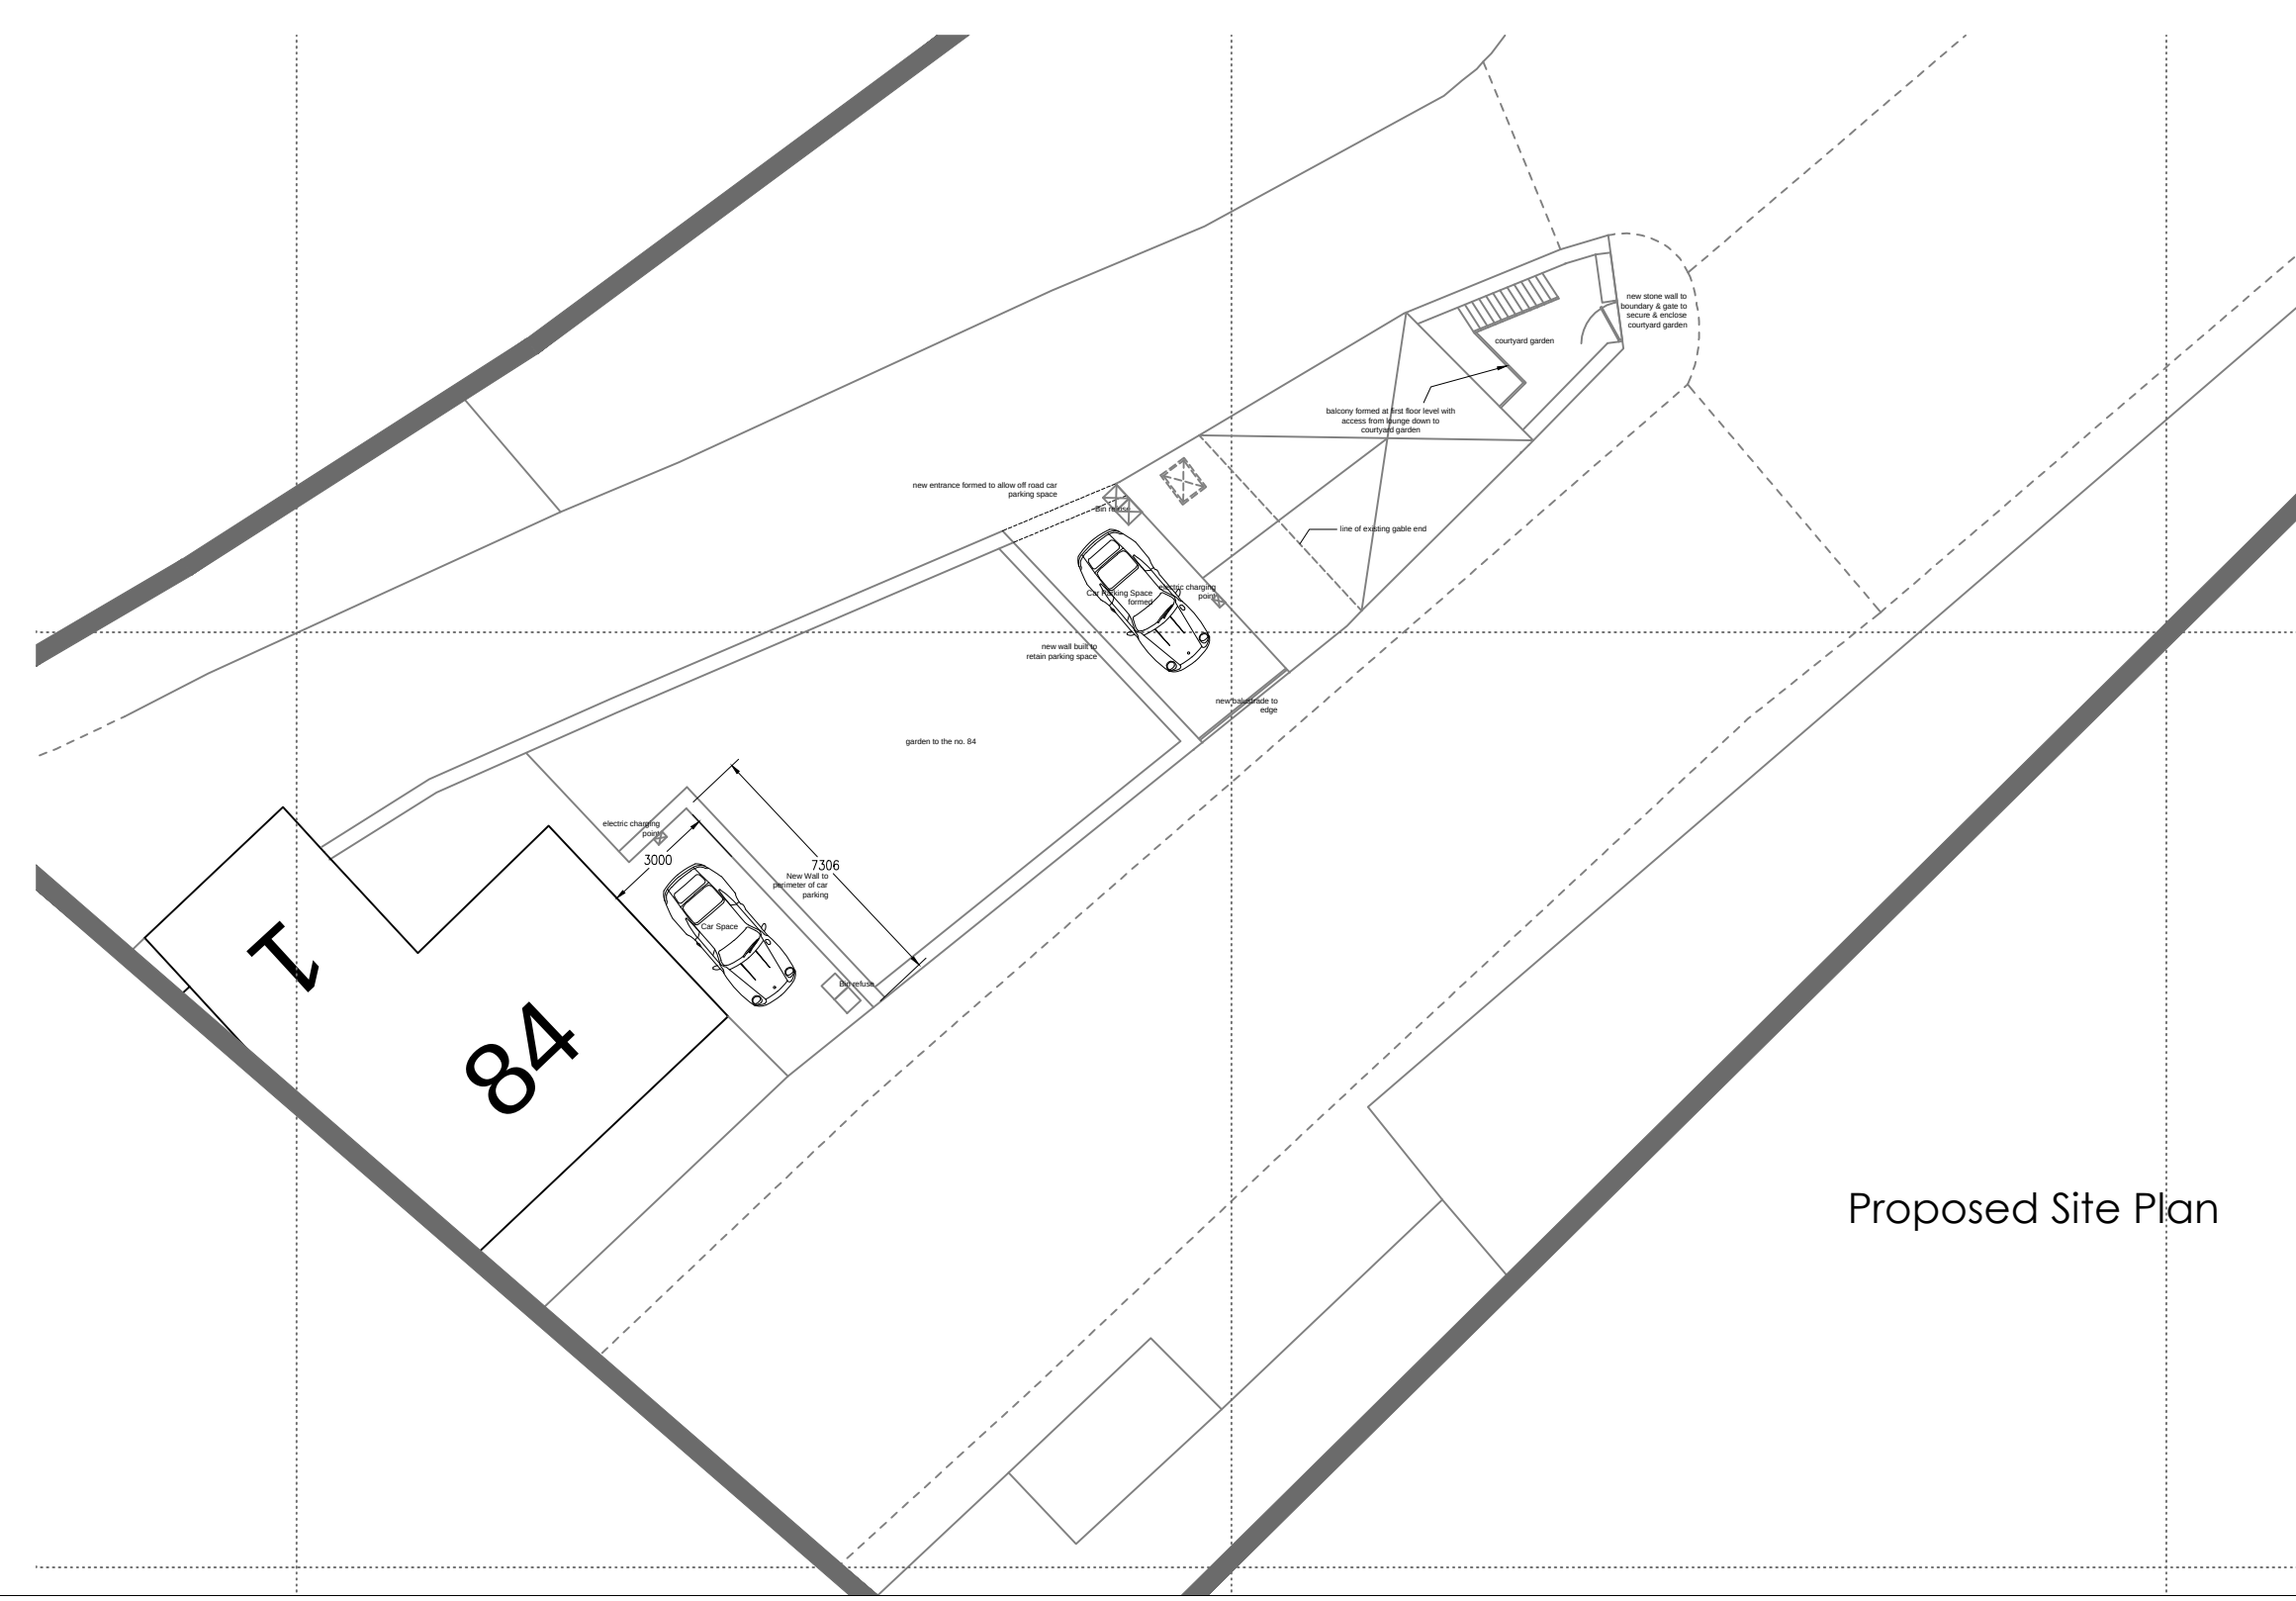
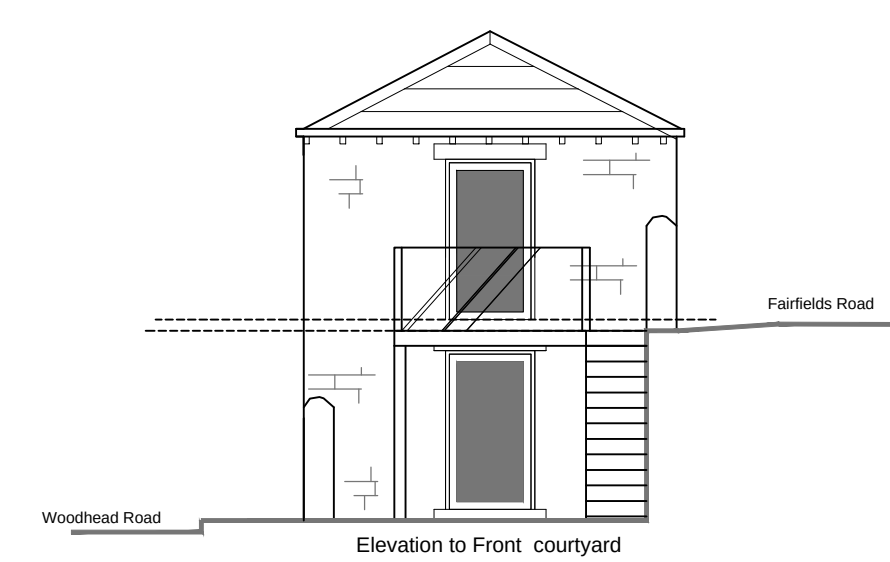
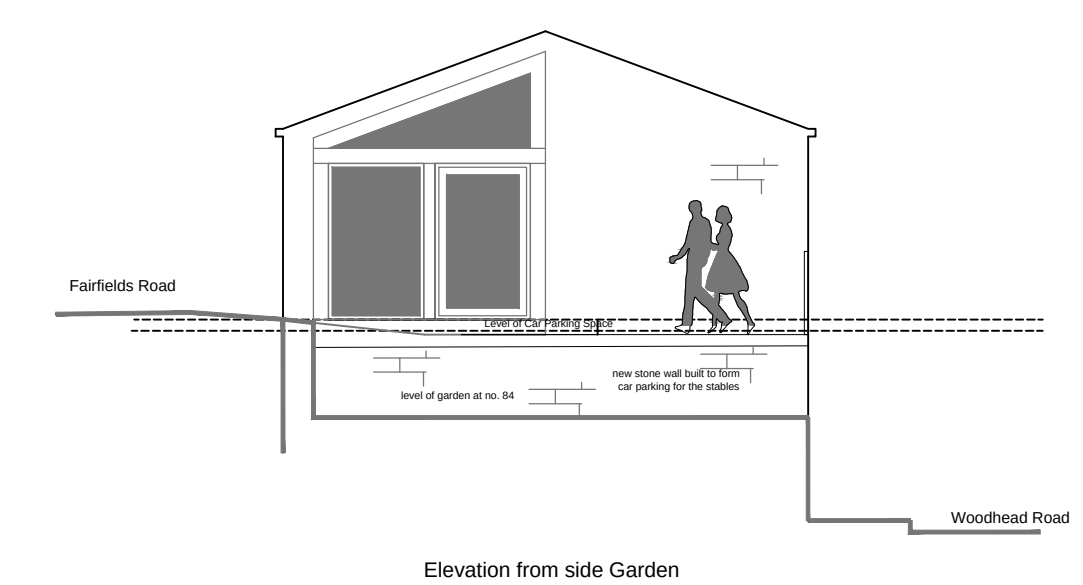
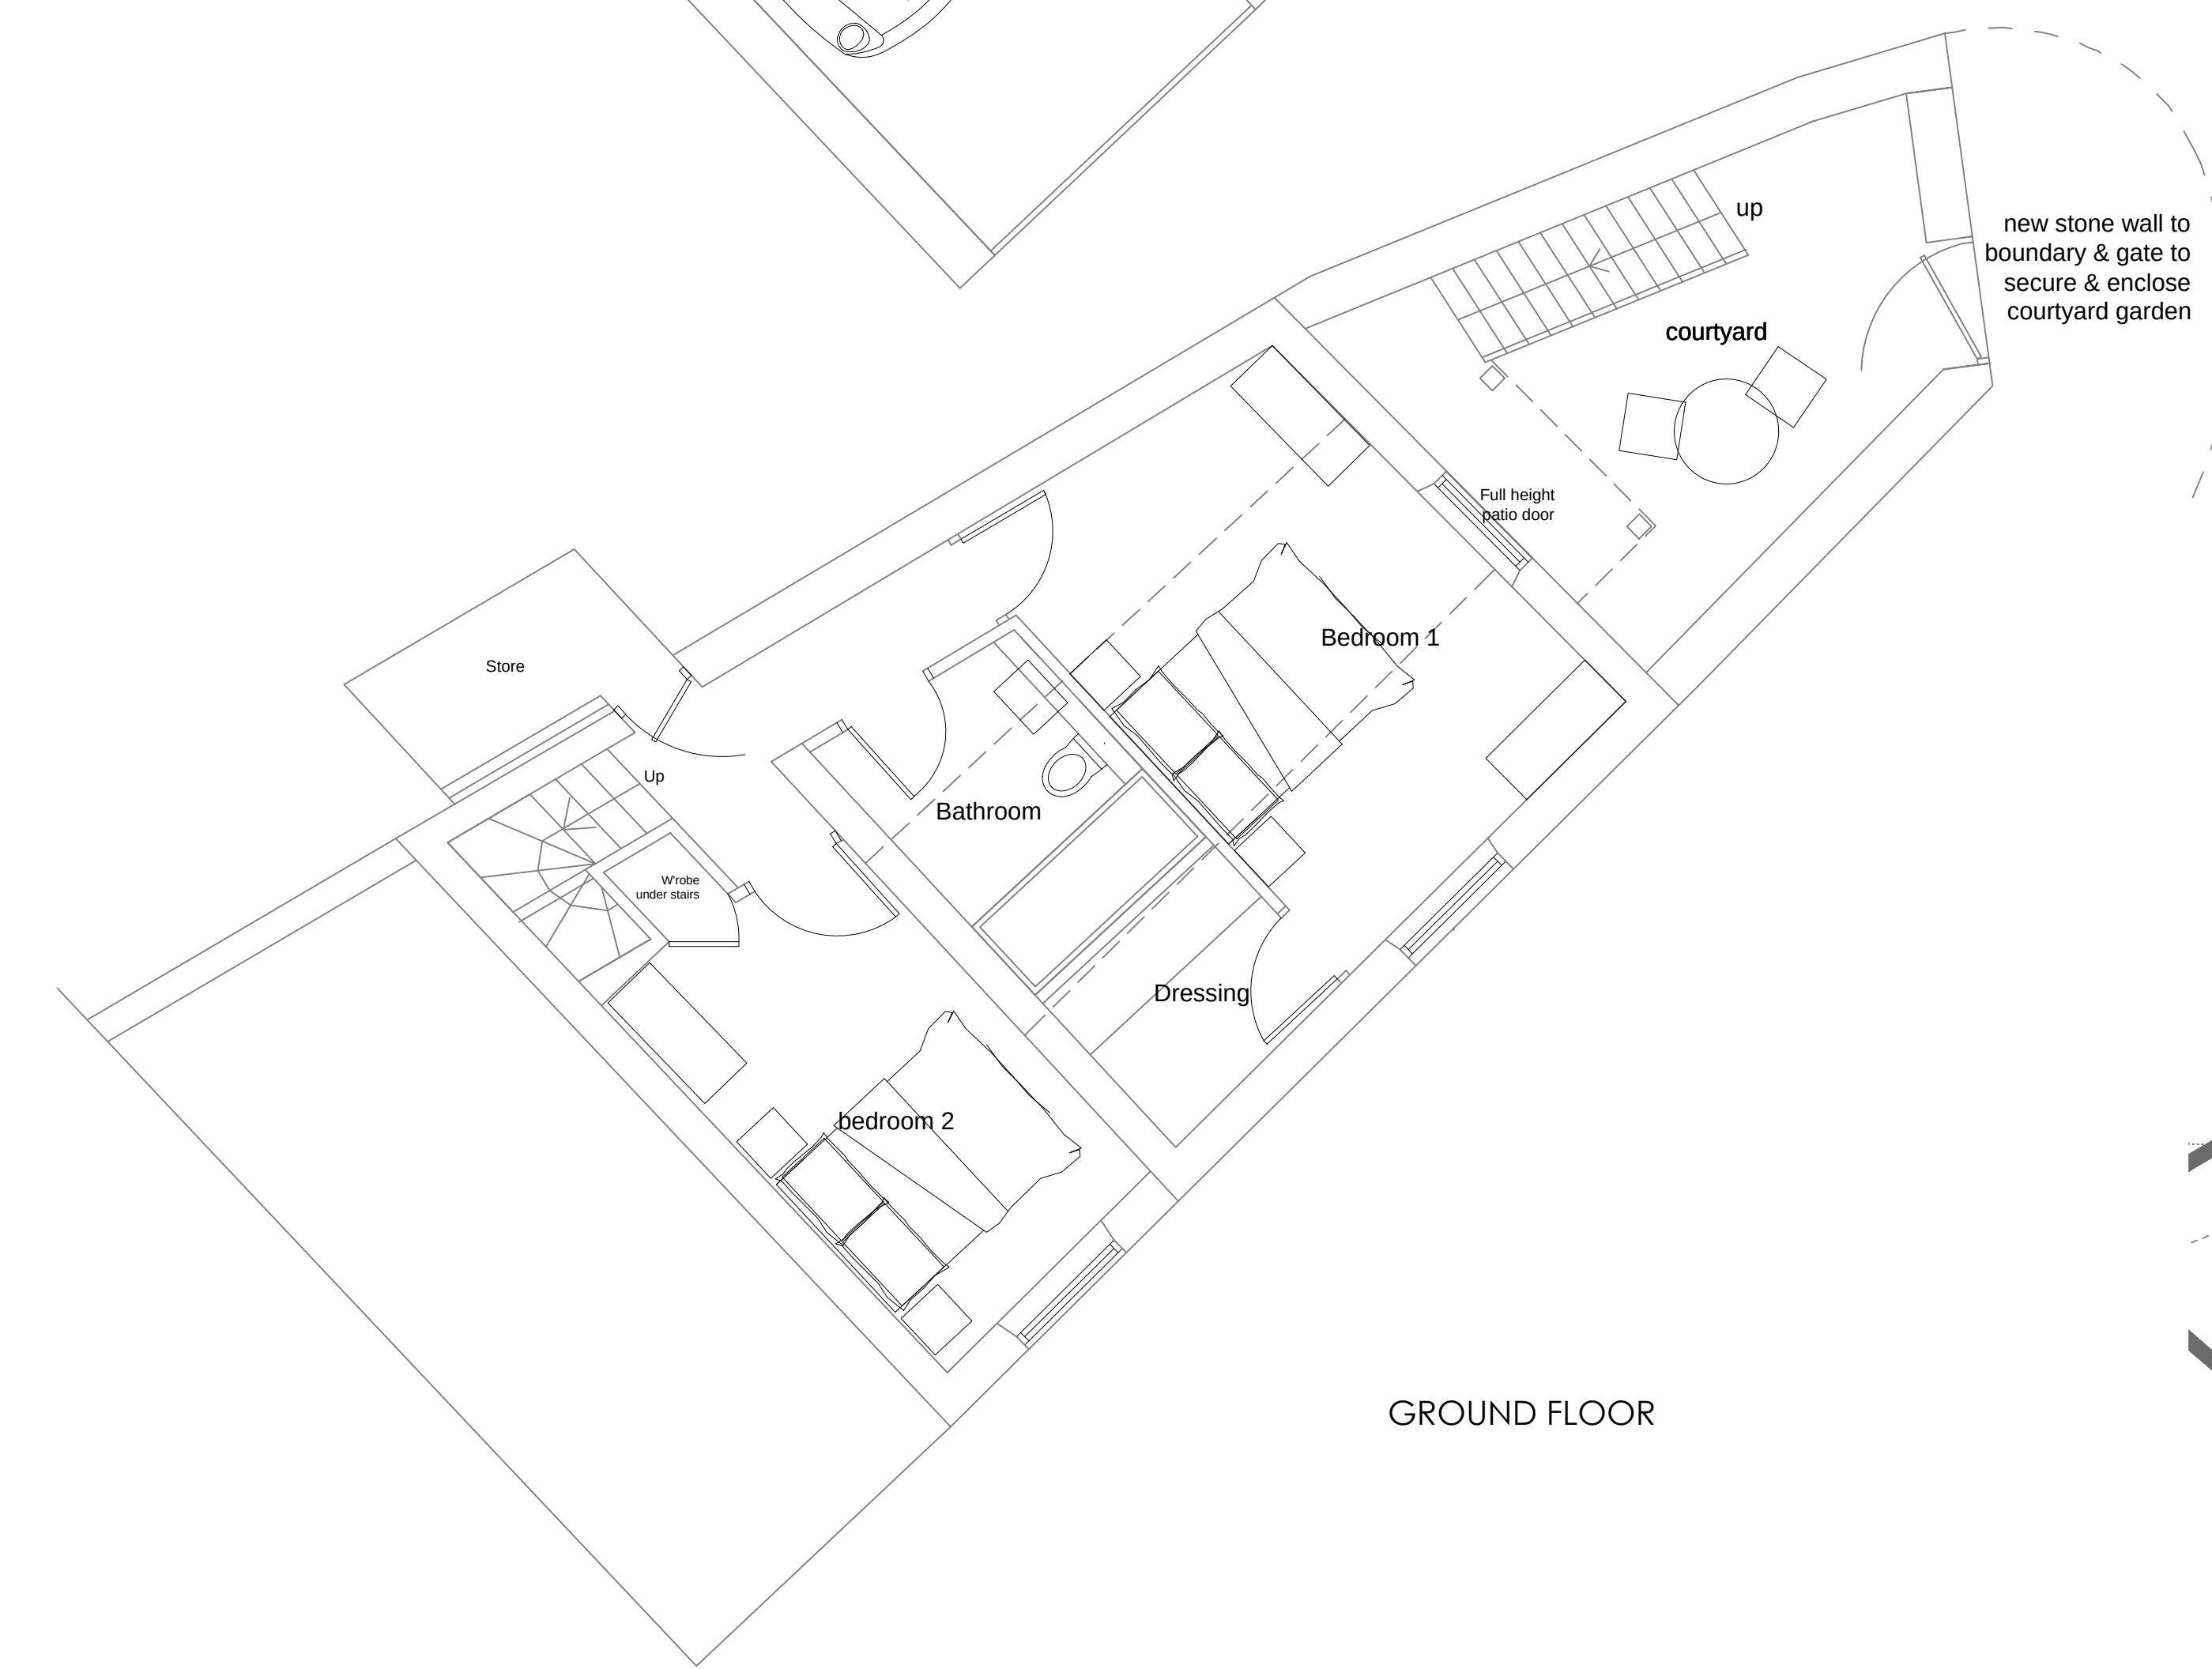
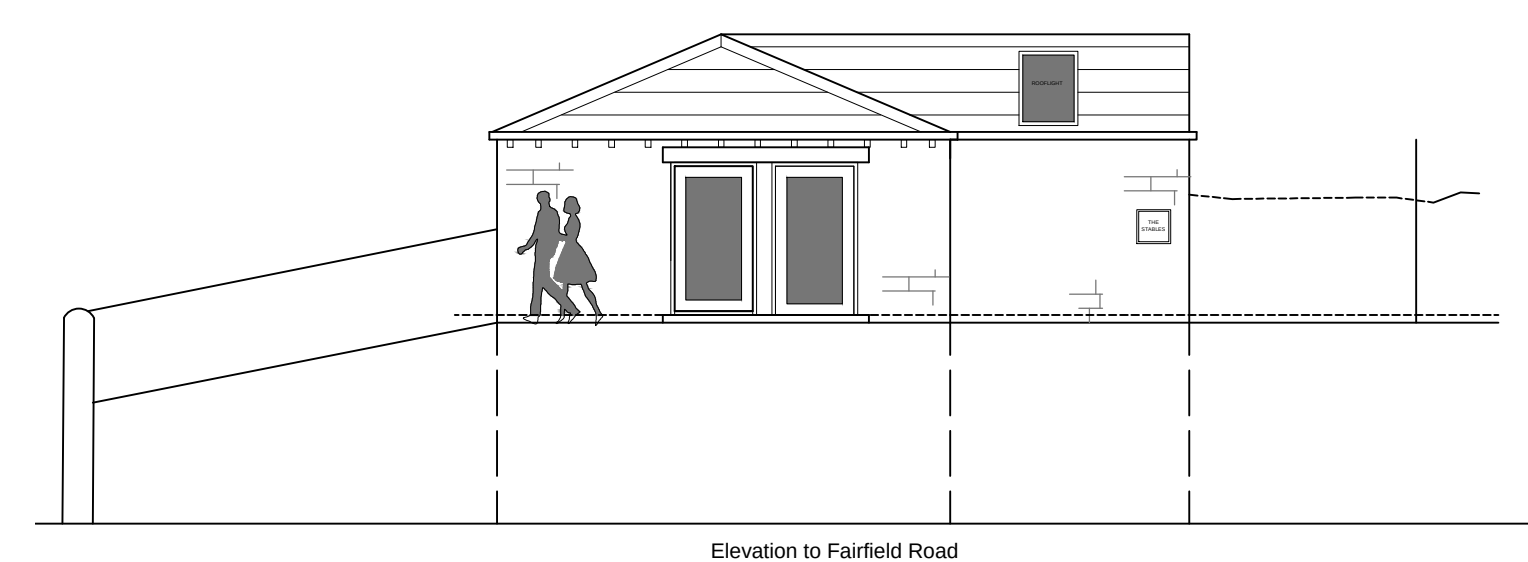


NOTE: ALL DIMENSIONS SHOWN ARE PROVISIONAL DIMENSIONS ONLY & SHOULD NOT BE READ AS EXACT MEASUREMENTS. THESE MAY NEED TO BE ALTERED DUE TO SITE CONSTRAINTS/ INSPECTION THE DRAWINGS AND DESIGN ARE THE COPYRIGHT OF L'ARCHE DEVELOPMENTS YORKSHIRE LTD & SHOULD NOT BE RE-PRODUCED WITHOUT PRIOR PERMISSION

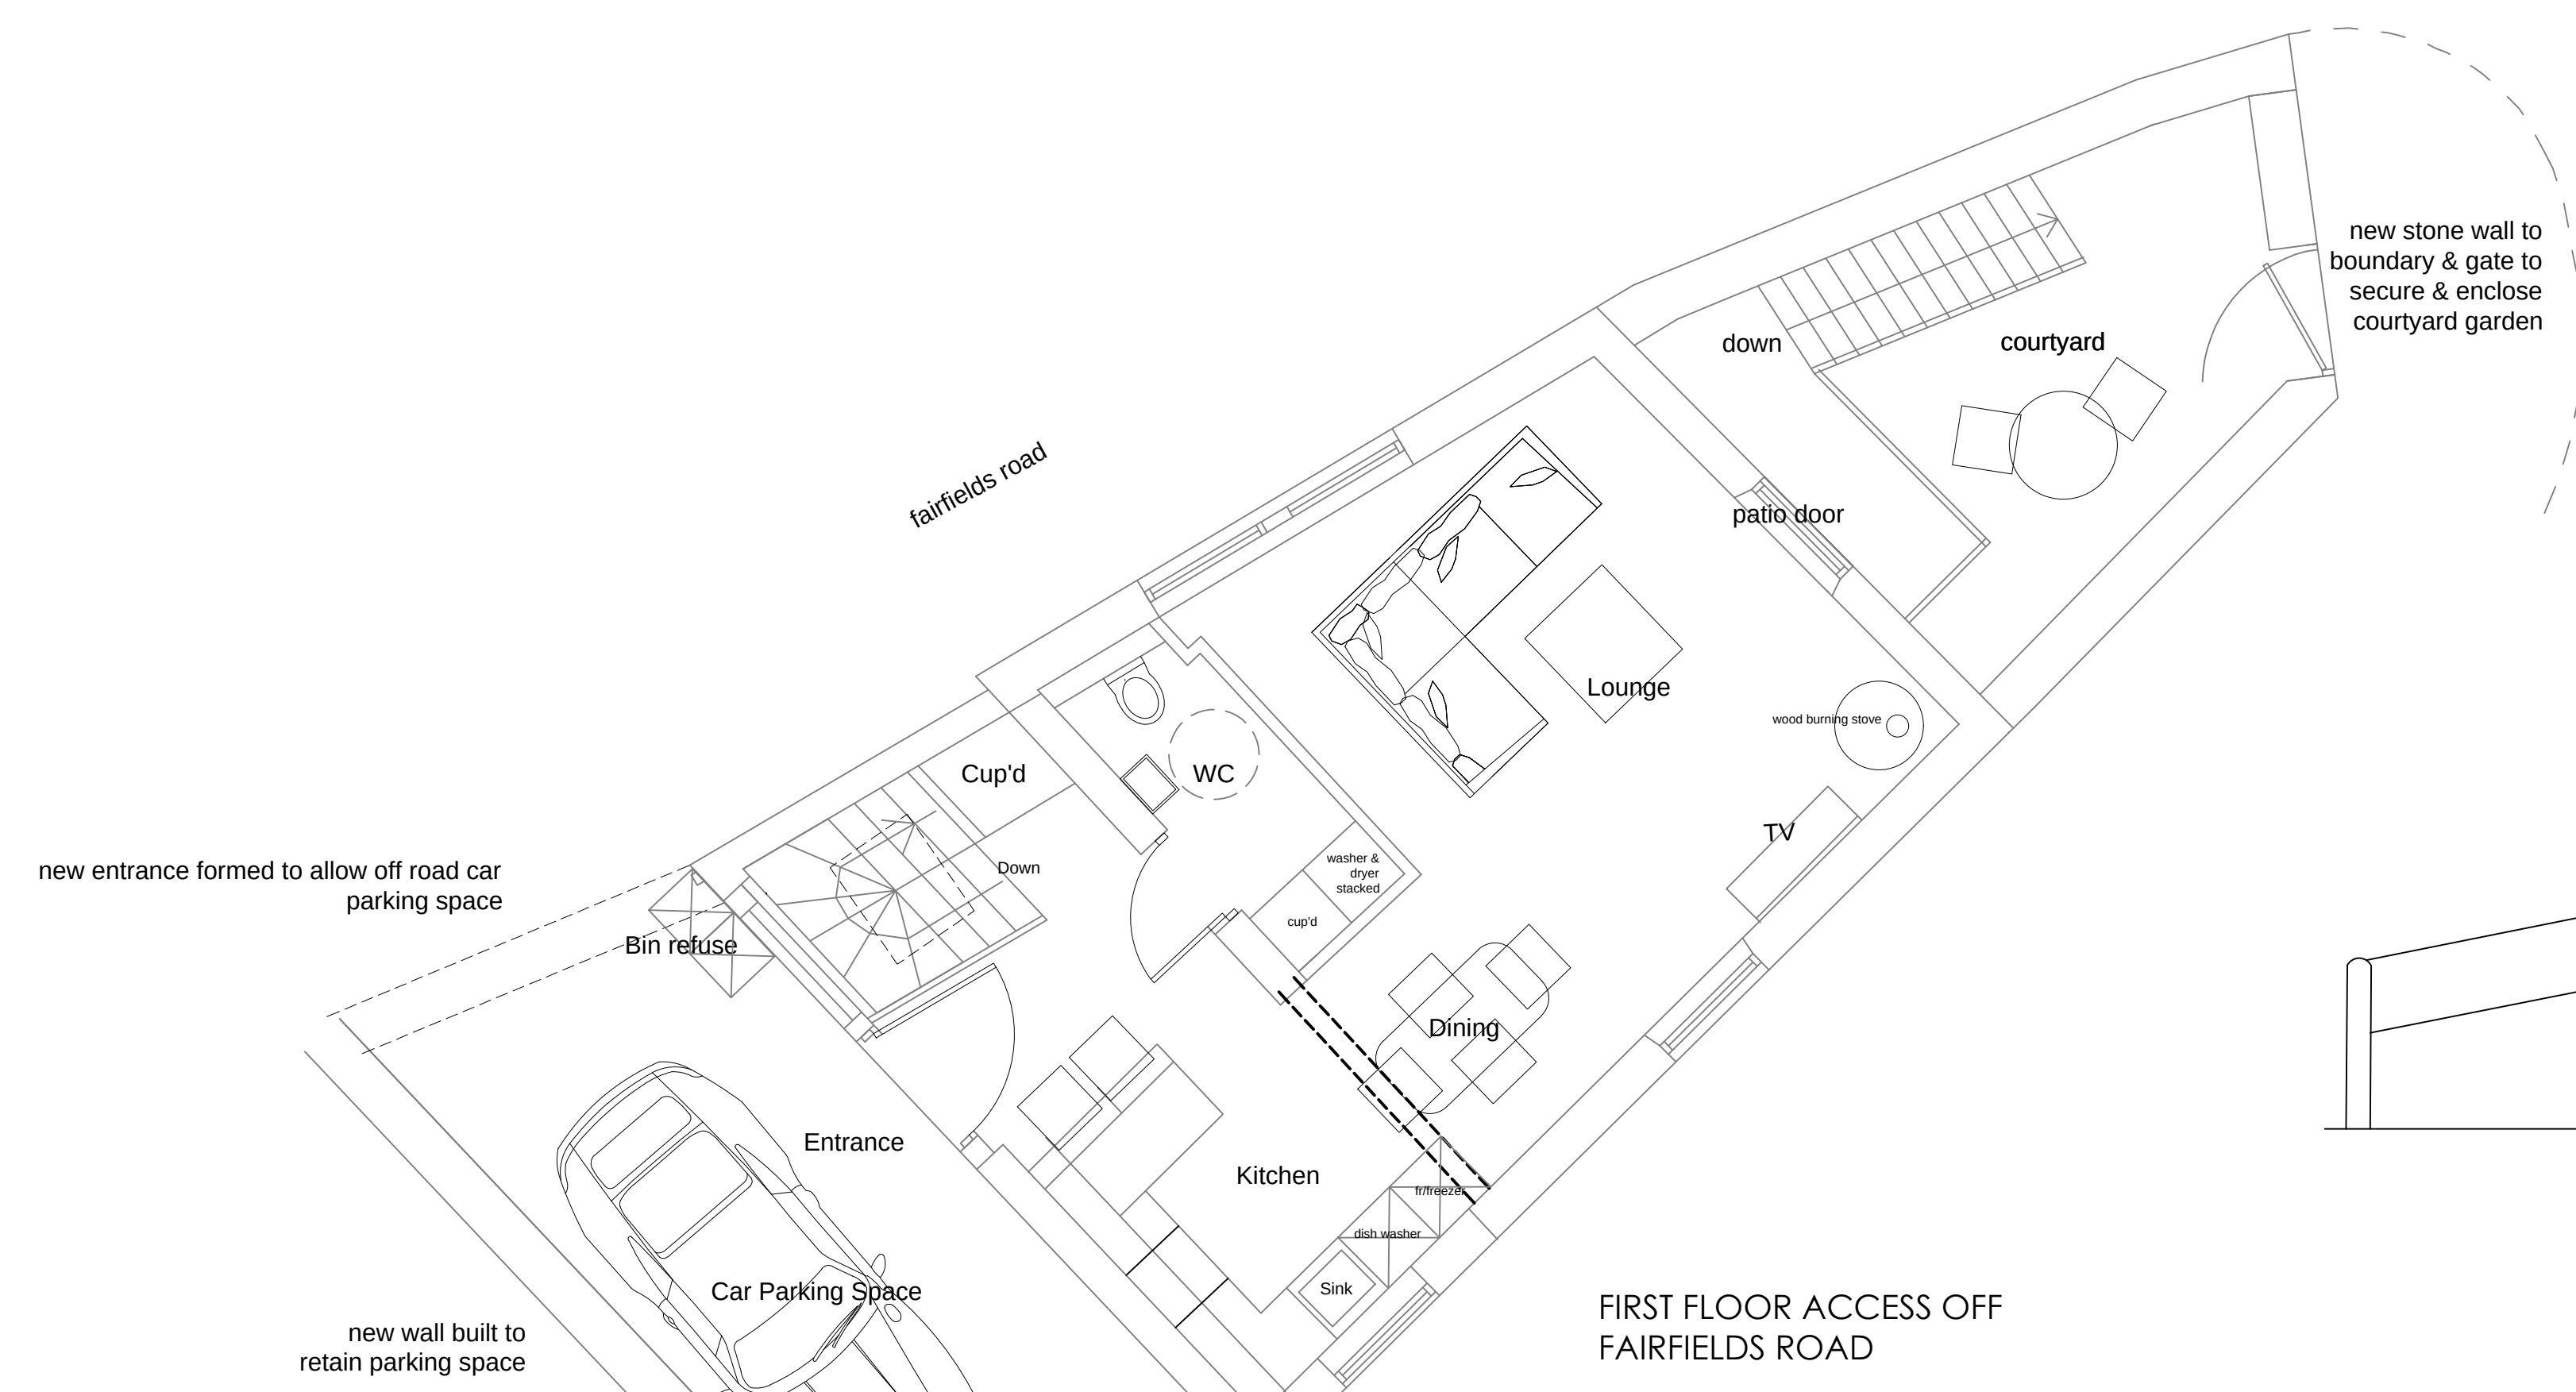

DRAWING DESCRIPTION
Proposed Plans and Elevations
Option 4

JOB TITLE
The Stables Fairfield rd & No. 84,
Huddersfield Road
Hinchliffe Mill

CLIENT
Mrs P Turner

DRAWN BY
DATE
Nov 2020

SCALE
1:100@ A1

DRAWING NO.
1027-05

REVISION
A



L'Arche Developments (Yorkshire) Ltd
22 Manor Road
Fairley Tye
mail@larchedevelopments.co.uk
Company Regd 01455941 VAT Regd 244323555
Claire Parker-Hughes 07787226469 & Emma Hanks 0779928443