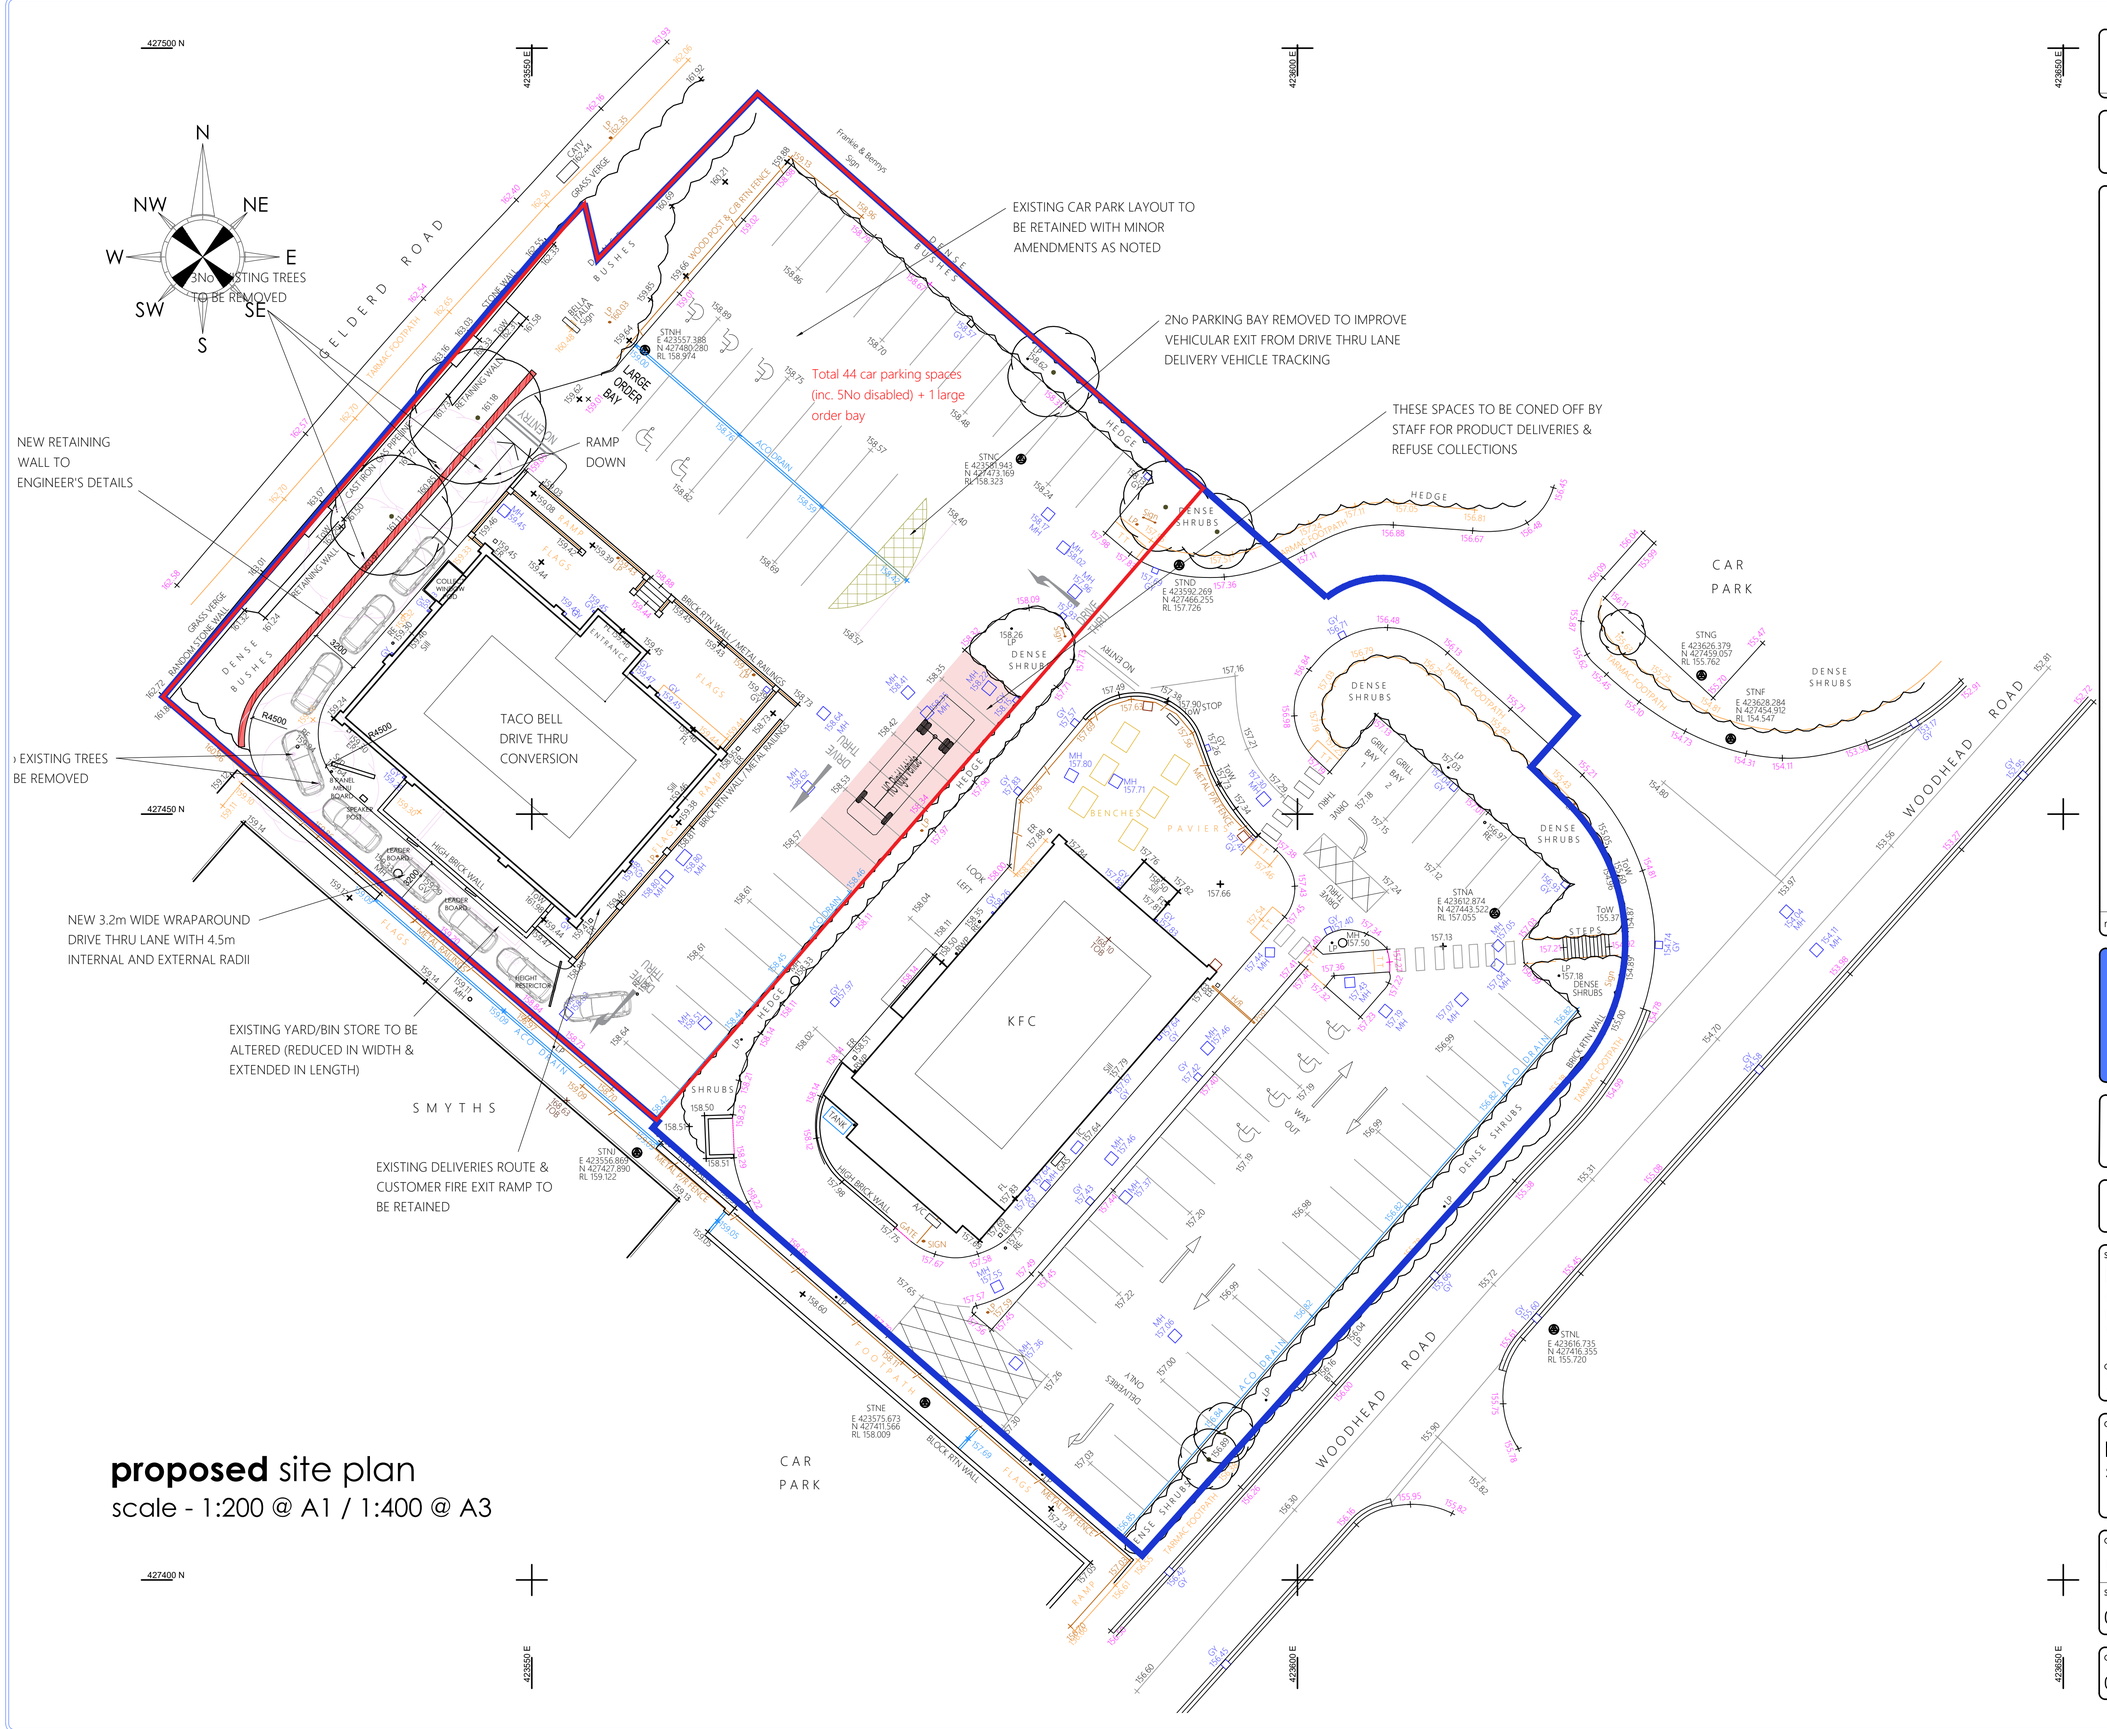

proposed site plan

scale - 1:200 @ A1 / 1:400 @ A3

© copyright 2021

This drawing and the copyrights and patents therein are the designer's property and may not be used or reproduced - only under contract. All rights reserved.

ALL DIMENSIONS TO BE CHECKED ON SITE.

DO NOT SCALE FROM THIS DRAWING EXCEPT FOR THE PURPOSES OF LOCAL AUTHORITY PLANNING

rev	date	description

Frank Belshaw
Building Surveyors Limited

wheatley springs barn, wheatley lane road, barrowford, nelson, lancashire. BB9 6QS.
tel no. (01282) 699668, fax no. (01282) 602447.

THE ADIL GROUP
ESTABLISHED 1969

DRIVE THRU CONVERSION

store address
BIRSTALL
CENTRE 27 LEISURE PARK
LEEDS
WF17 9TB

client
ADIL GROUP

TACO BELL

drawing title
PROPOSED
SITE PLAN

drawn by	checked	date
PAY	----	04/03/21
store no.	scale	
0000	1:200 @ A1	

drawing no.	FB ref.	revision
0000/2021/G121	2021/25	----