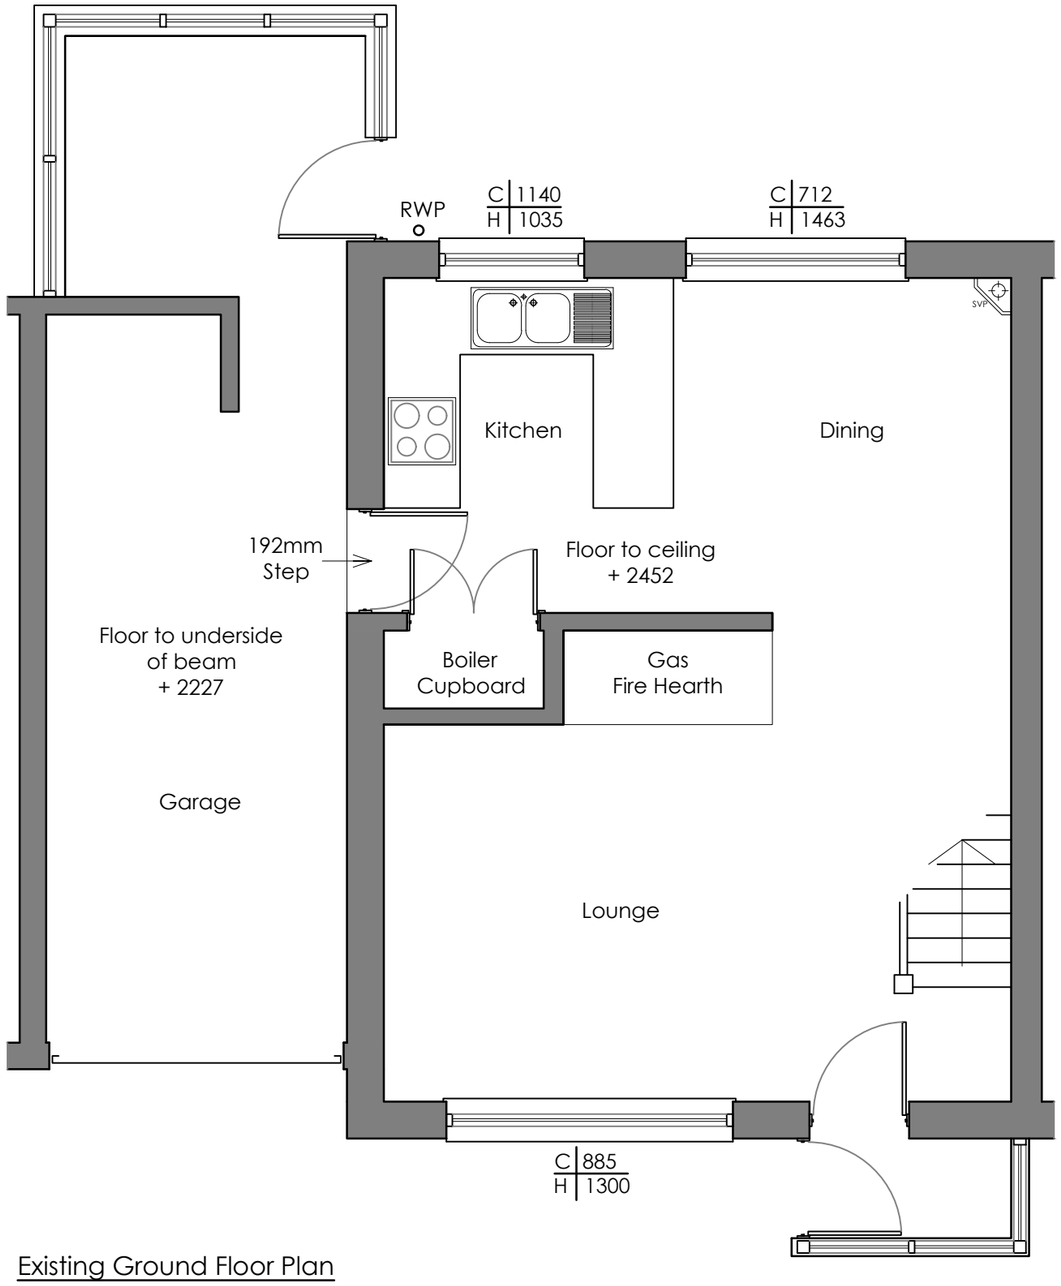

Existing Ground Floor Plan
Scale: 1:50



Site Location Plan
Scale: 1:1250

North

Key

Site Boundary

REV	Notes	Date	By
.	.	.	.

CRISP
architecture
Email: crisparchitecture@gmail.com
Chartered Institute of
Architectural Technologists
Chartered Practice

Project:	7 High Lea, Marsden, HD7 6DZ
Drawing Title:	Existing Ground Floor Plan
Project No: 2104	File Identifier:2104_72_02
Drawing No: 72_02	Revision: .....
Drawn By: SMH	Checked By:SMH
Scale: 1:50 @ A3	Date: 26/04/2021
Purpose of Issue: FEASIBILITY	
Drawing Status: PLANNING	