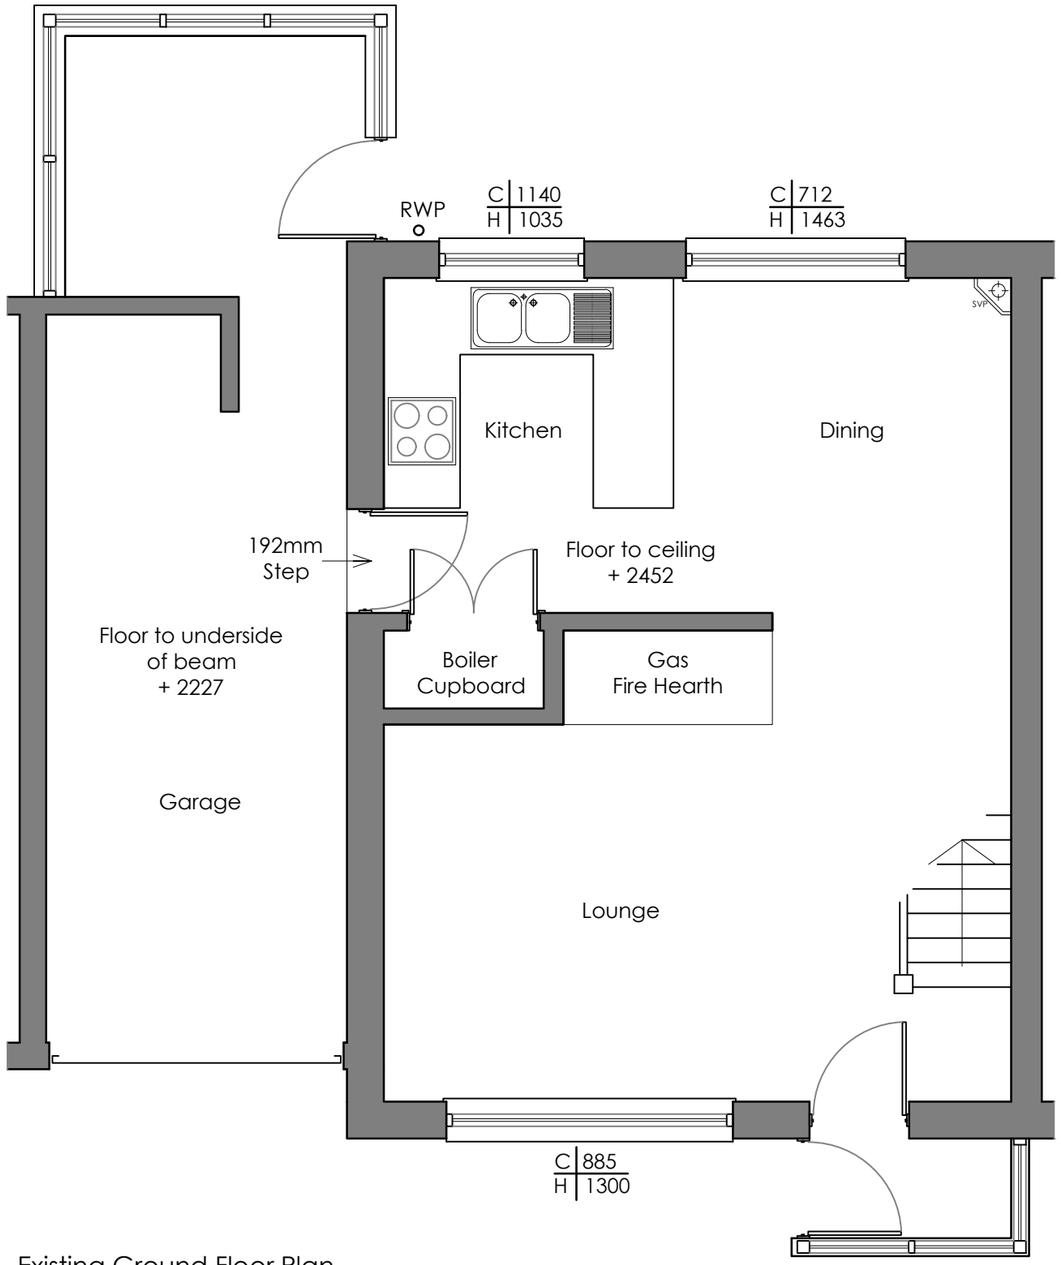

Existing Ground Floor Plan
Scale: 1:50

Site Location Plan
Scale: 1:1250

North

Key

Site Boundary

REV	Notes	Date	By
.	.	.	.

CRISP
architecture

Email: crisparchitecture@gmail.com

Chartered Institute of
Architectural Technologists
Chartered Practice

Project: 7 High Lea, Marsden, HD7 6DZ	
Drawing Title: Existing Ground Floor Plan	
Project No: 2104	File Identifier: 2104_72_02
Drawing No: 72_02	Revision: .....
Drawn By: SMH	Checked By: SMH
Scale: 1:50 @ A3	Date: 26/04/2021
Purpose of Issue: FEASIBILITY	
Drawing Status: PLANNING	