


## Proposed Ground Floor Plan
Scale: 1:50

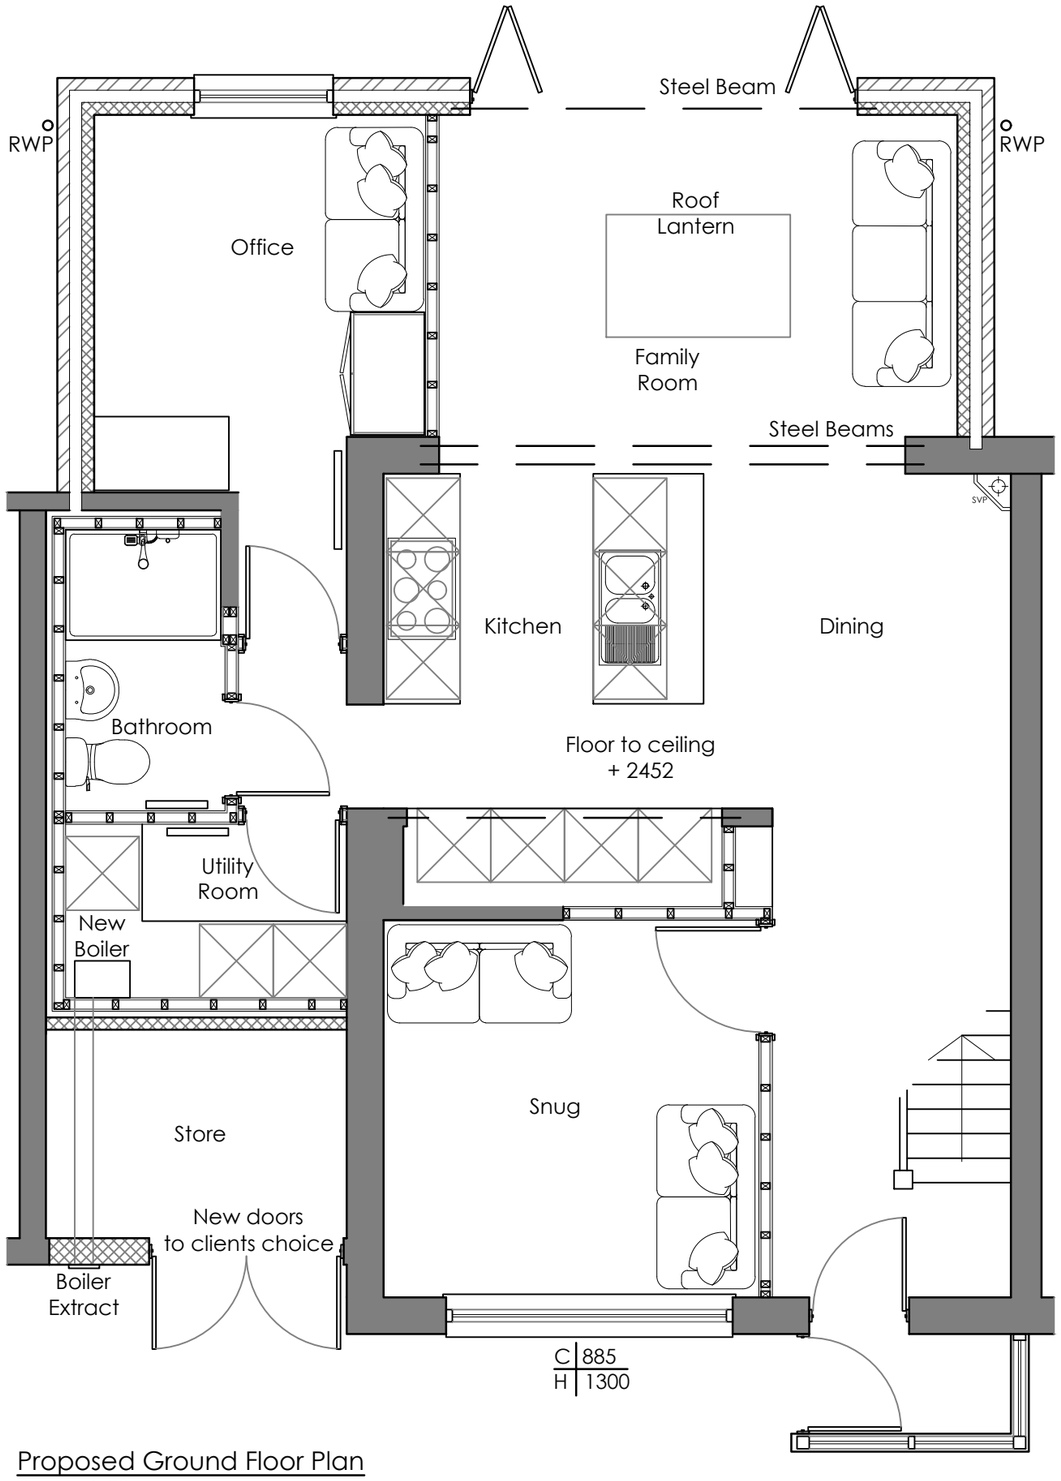


## Site Location Plan
Scale: 1:1250

North

## Key

Site Boundary

| REV | Notes | Date | By |
|---|---|---|---|
| . | . | . | . |

CRISP
architecture
Email: crisparchitecture@gmail.com
Chartered Institute of
Architectural Technologists
Chartered Practice

| | | | |
|---|---|---|---|
| Project: | 7 High Lea, Marsden, HD7 6DZ | | |
| Drawing Title: | Proposed Ground Floor Plan | | |
| Project No: | 2104 | File Identifier: | 2104_72_04 |
| Drawing No: | 72_04 | Revision: | . . . . . |
| Drawn By: | SMH | Checked By: | SMH |
| Scale: | 1:50 @ A3 | Date: | 26/04/2021 |
| Purpose of Issue: | FEASIBILITY | | |
| Drawing Status: | PLANNING | | |