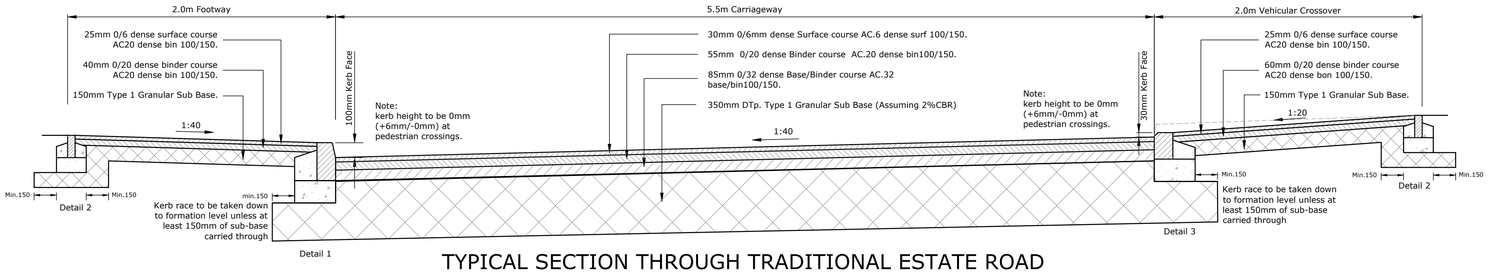

TYPICAL SECTION THROUGH TRADITIONAL ESTATE ROAD

ROAD 1(PART), ROAD 2(PART), ROAD 4(PART), ROAD 5(PART), ROAD 6(PART), ROAD 7(PART), ROAD 9, ROAD 10(PART), ROAD 11(PART), ROAD 12(PART), ROAD 13(PART) AND ROAD 14(PART)

1:20

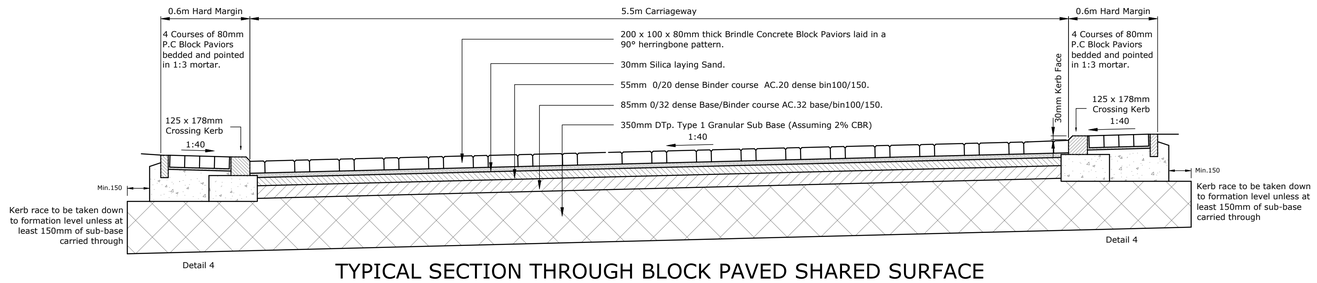

TYPICAL SECTION THROUGH BLOCK PAVED SHARED SURFACE

ROAD 1(PART), ROAD 1-TH, 2(PART), ROAD 3, ROAD 3-TH, ROAD 4(PART), ROAD 4-TH, ROAD 5(PART), ROAD 5-TH, ROAD 6(PART)ROAD 7(PART), ROAD 7-TH, ROAD 8, ROAD 8-TH, ROAD10(PART), ROAD 10-TH, ROAD 11(PART), ROAD 11-TH, ROAD 12(PART), ROAD 12-TH, ROAD 13(PART), ROAD 13-TH, ROAD 14(PART) AND ROAD 14-TH

1:20

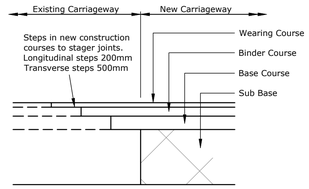

STEPPED TIE-IN DETAIL

1:20

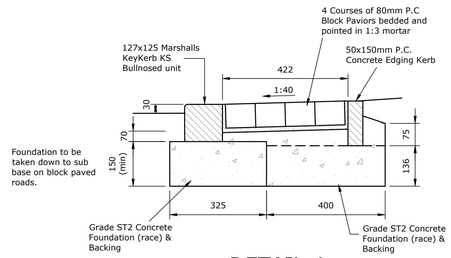

DETAIL 4

1:10

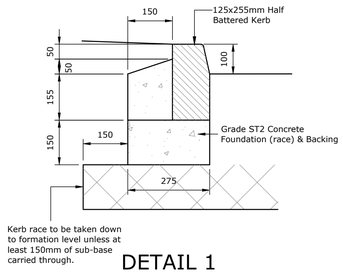

DETAIL 1

1:10

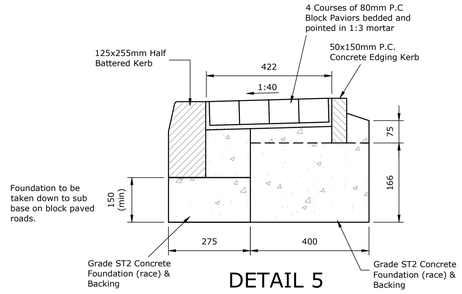

DETAIL 5

1:10

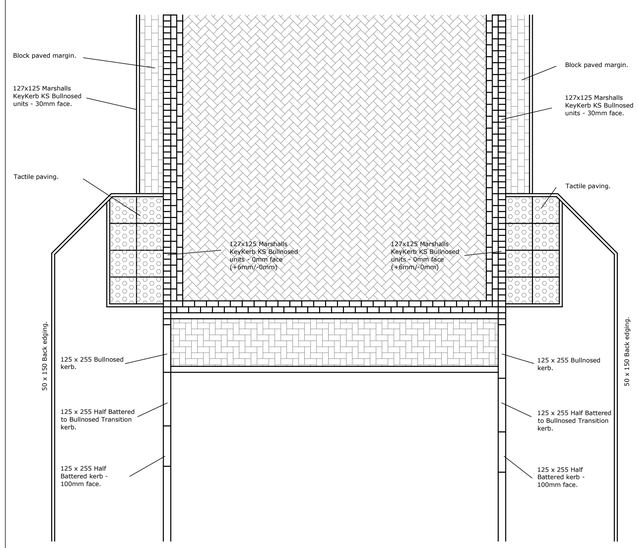

TYPICAL RAMP AND KERB LAYOUT

1:50

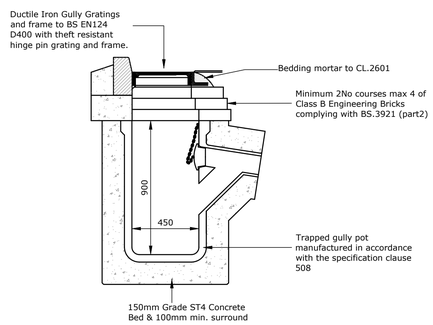

TYPICAL GULLY DETAIL

N.T.S.

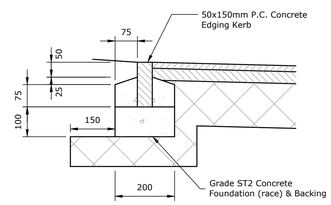

DETAIL 2

1:10

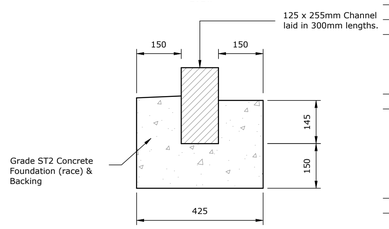

DETAIL 6

1:10

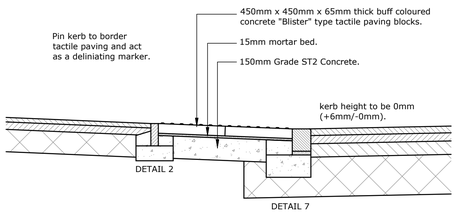

SECTION THROUGH UNCONTROLLED ROAD CROSSING

1:20

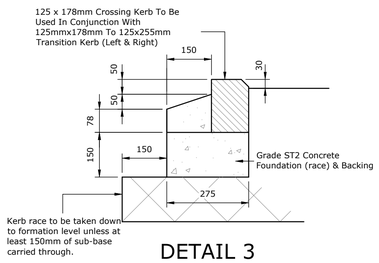

DETAIL 3

1:10

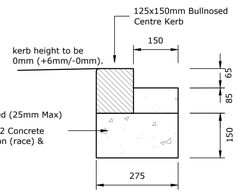

DETAIL 7

1:10

Health and Safety Notes/CDM Regulations 2015

In line with the above regulations we are obliged to inform the Contractor of the abnormal risks that may be encountered in the construction of these works. As part of the design process all the salient health & safety aspects are given full consideration and these are observed within the designs viewed on this document. Although considerable effort is undertaken to eliminate risks, the very nature of the project gives rise to some hazards and risks.

Significant risks that cannot be eliminated by design and could not be foreseen by a competent contractor are noted in the risk assessment boxes on the drawings.

NOTES.

1. All highway works to be constructed in accordance with the current Kirklees Council's Highway Authority Design Guide and specification.
2. All highway works are to be the subject of a Section 38 Agreement of the Highways Act 1980.
3. All public sewers to comply with the requirements of the Water Research Councils publication "Sewers For Adoption - 6th edition" together with any additional specific requirements of the Drainage Authority.
4. All public sewers are to be the subject of a Section 104 Agreement of the Water Industry Act 1991.

DRAFT ISSUE

Rev	Description	By	Date

Client:

Persimmon Homes West Yorkshire

Project Title:

Netherton Moor Road, Netherton

Drawing Title:

Highway Construction Details

Scale	Date
As Shown @ A1	11.12.20

Drawing No	Revision	Status
4950-C-D3-01	0	Approval

iD Civils Design Consulting Engineers

Geo Structures Civils

North East & Yorkshire:
Aske Stables, Aske, Richmond, North Yorkshire, DL10 5HG
t: 01748 889015
f: 01565 740263

North West & Midlands:
Caledonian House, Tatton Street, Knutsford, Cheshire, WA16 6AG
t: 01565 755557
f: 01565 740263