The copyright of this drawing is vested with Corstorphine + Wright Ltd and must not be copied or reproduced without the consent of the company.

Figured dimensions only to be taken from this drawing. DO NOT SCALE. All contractors must visit the site and be responsible for checking all setting out dimensions and notifying the architect of any discrepancies prior to any manufacture or construction work.

NOTES:

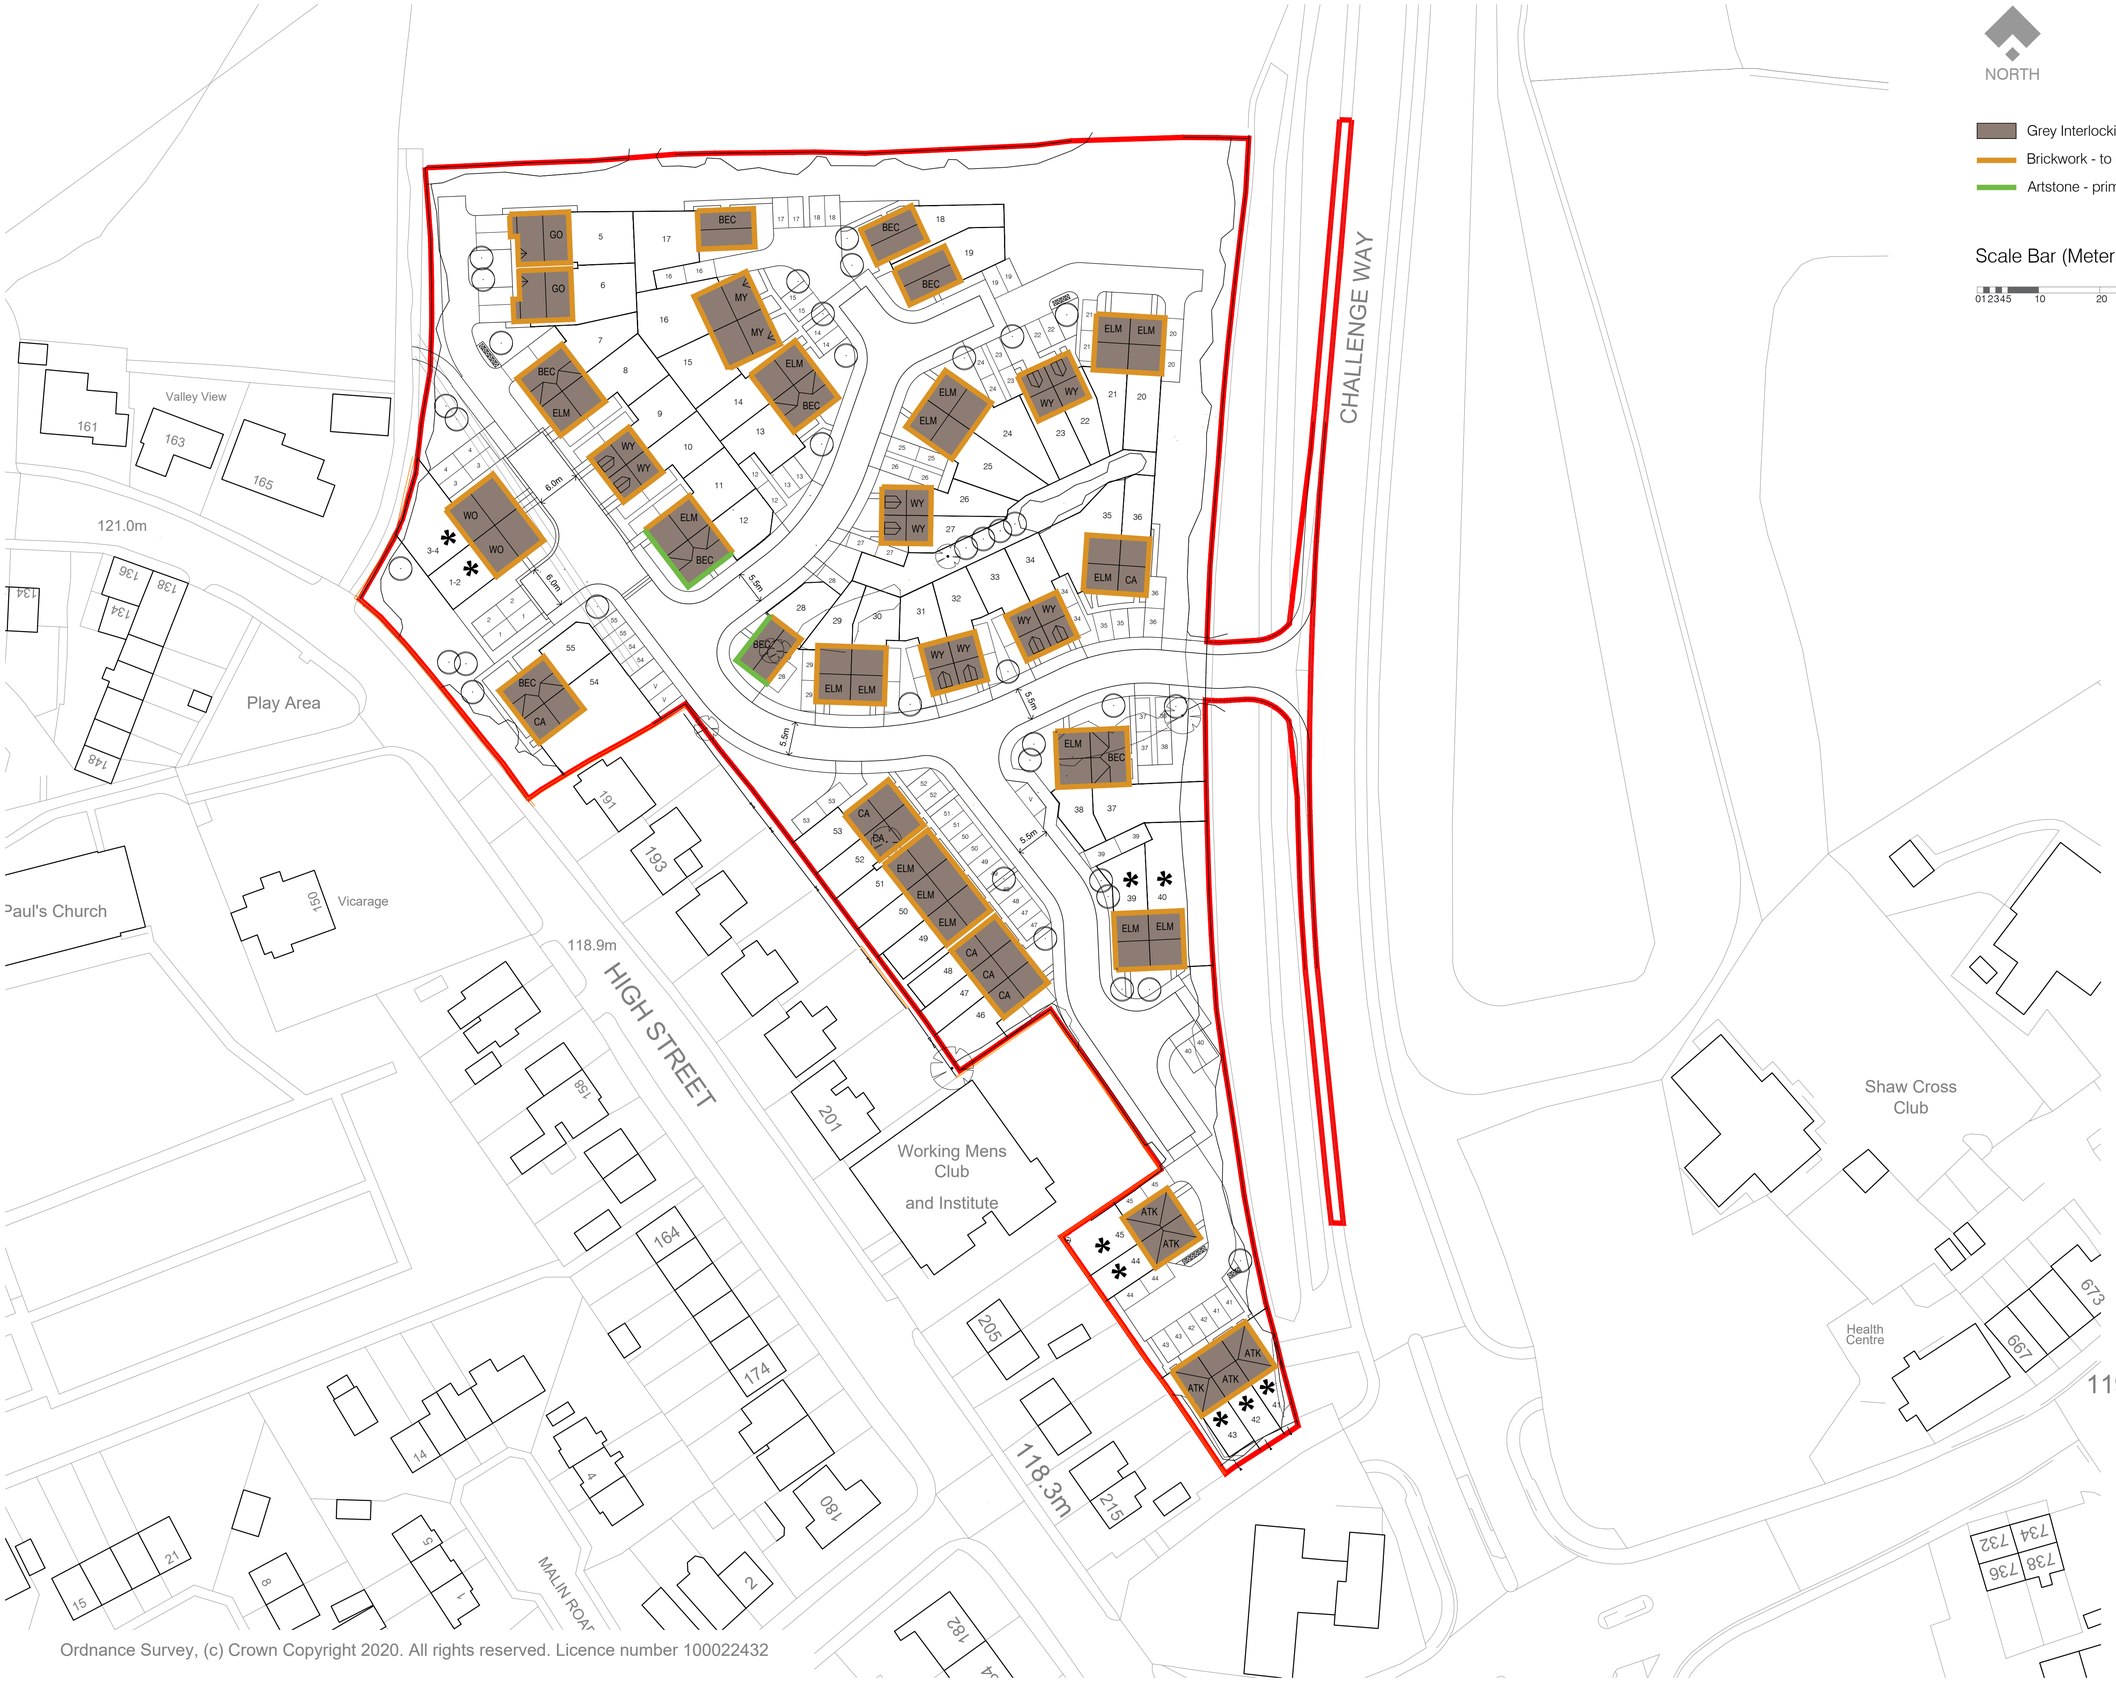

Ordnance Survey, (c) Crown Copyright 2020. All rights reserved. Licence number 100022432

NORTH

- Grey Interlocking Concrete Roof Tile
- Brickwork - to be determined at later stage
- Artstone - primary elevations only

Scale Bar (Meters)

0 1 2 3 4 5 10 20 30 40

REV	DATE	NOTES	CHK
01	28.04.21	Revised to client comments	TS

Client
VISTRY PARTNERSHIPS (YORKSHIRE)

Project
HANGING HEATON, DEWSBURY

Drawing Title
MATERIALS PLAN

Drawn	Checked	Paper Size	Scale	Date
SP	TS	A1	1:500	APRIL 2021

Project No.	Drawing No.	Revision
20520	312	01

CORSTORPHINE +WRIGHT ARCHITECTS
Warwick
London
Birmingham
Manchester
Leeds
Canterbury
Glasgow
Dublin
The Old Library Hagley Road Stourbridge DY8 1QH
Tel. 01384 909850 www.corstorphine-wright.com