KEY TO SECTIONS - 1:1250 scale

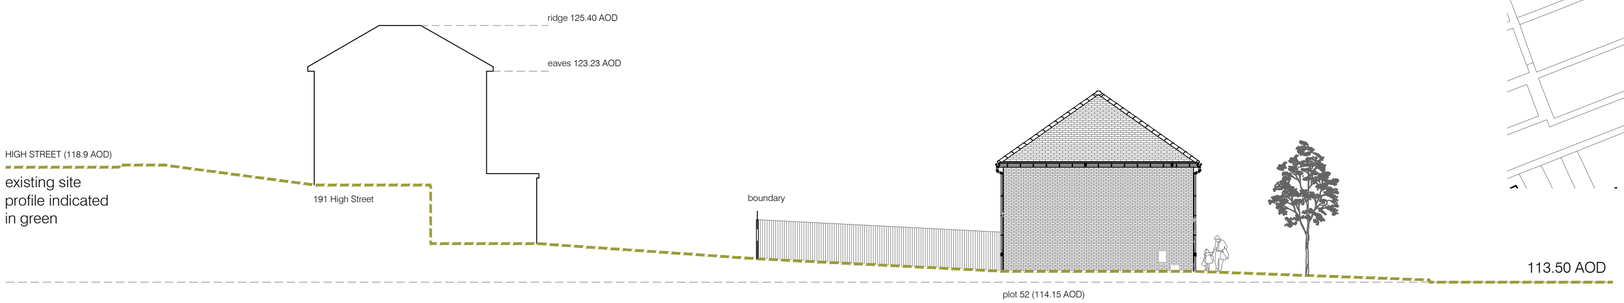

SITE SECTION EE - 1:200 scale

NORTH

0 2.0 4.0 6.0 8.0 10.0 20.0m

The copyright of this drawing is vested with Corstorphine & Wright Ltd and must not be copied or reproduced without the consent of the company.

Rev.	Description	Date	Drawn	Chk.
01	Drawing scale reference corrected	29.07.21	TS	TS

Client
Vistry Partnerships (Yorkshire)

Project
Hanging Heaton
Dewsbury

Drawing Title
Site Section EE

Drawing Status
PLANNING

Corstorphine & Wright

Stourbridge Studio
The Old Library, Hagley Road, Stourbridge, West Midlands, DY8 1QH
01384 909 850
corstorphine-wright.com

Drawing No.	Revision
20520 - 315	01

Drawn	Checked	Paper Size	Scale	Date
TS	TS	A2	1:200 & 1:1250	29.07.21