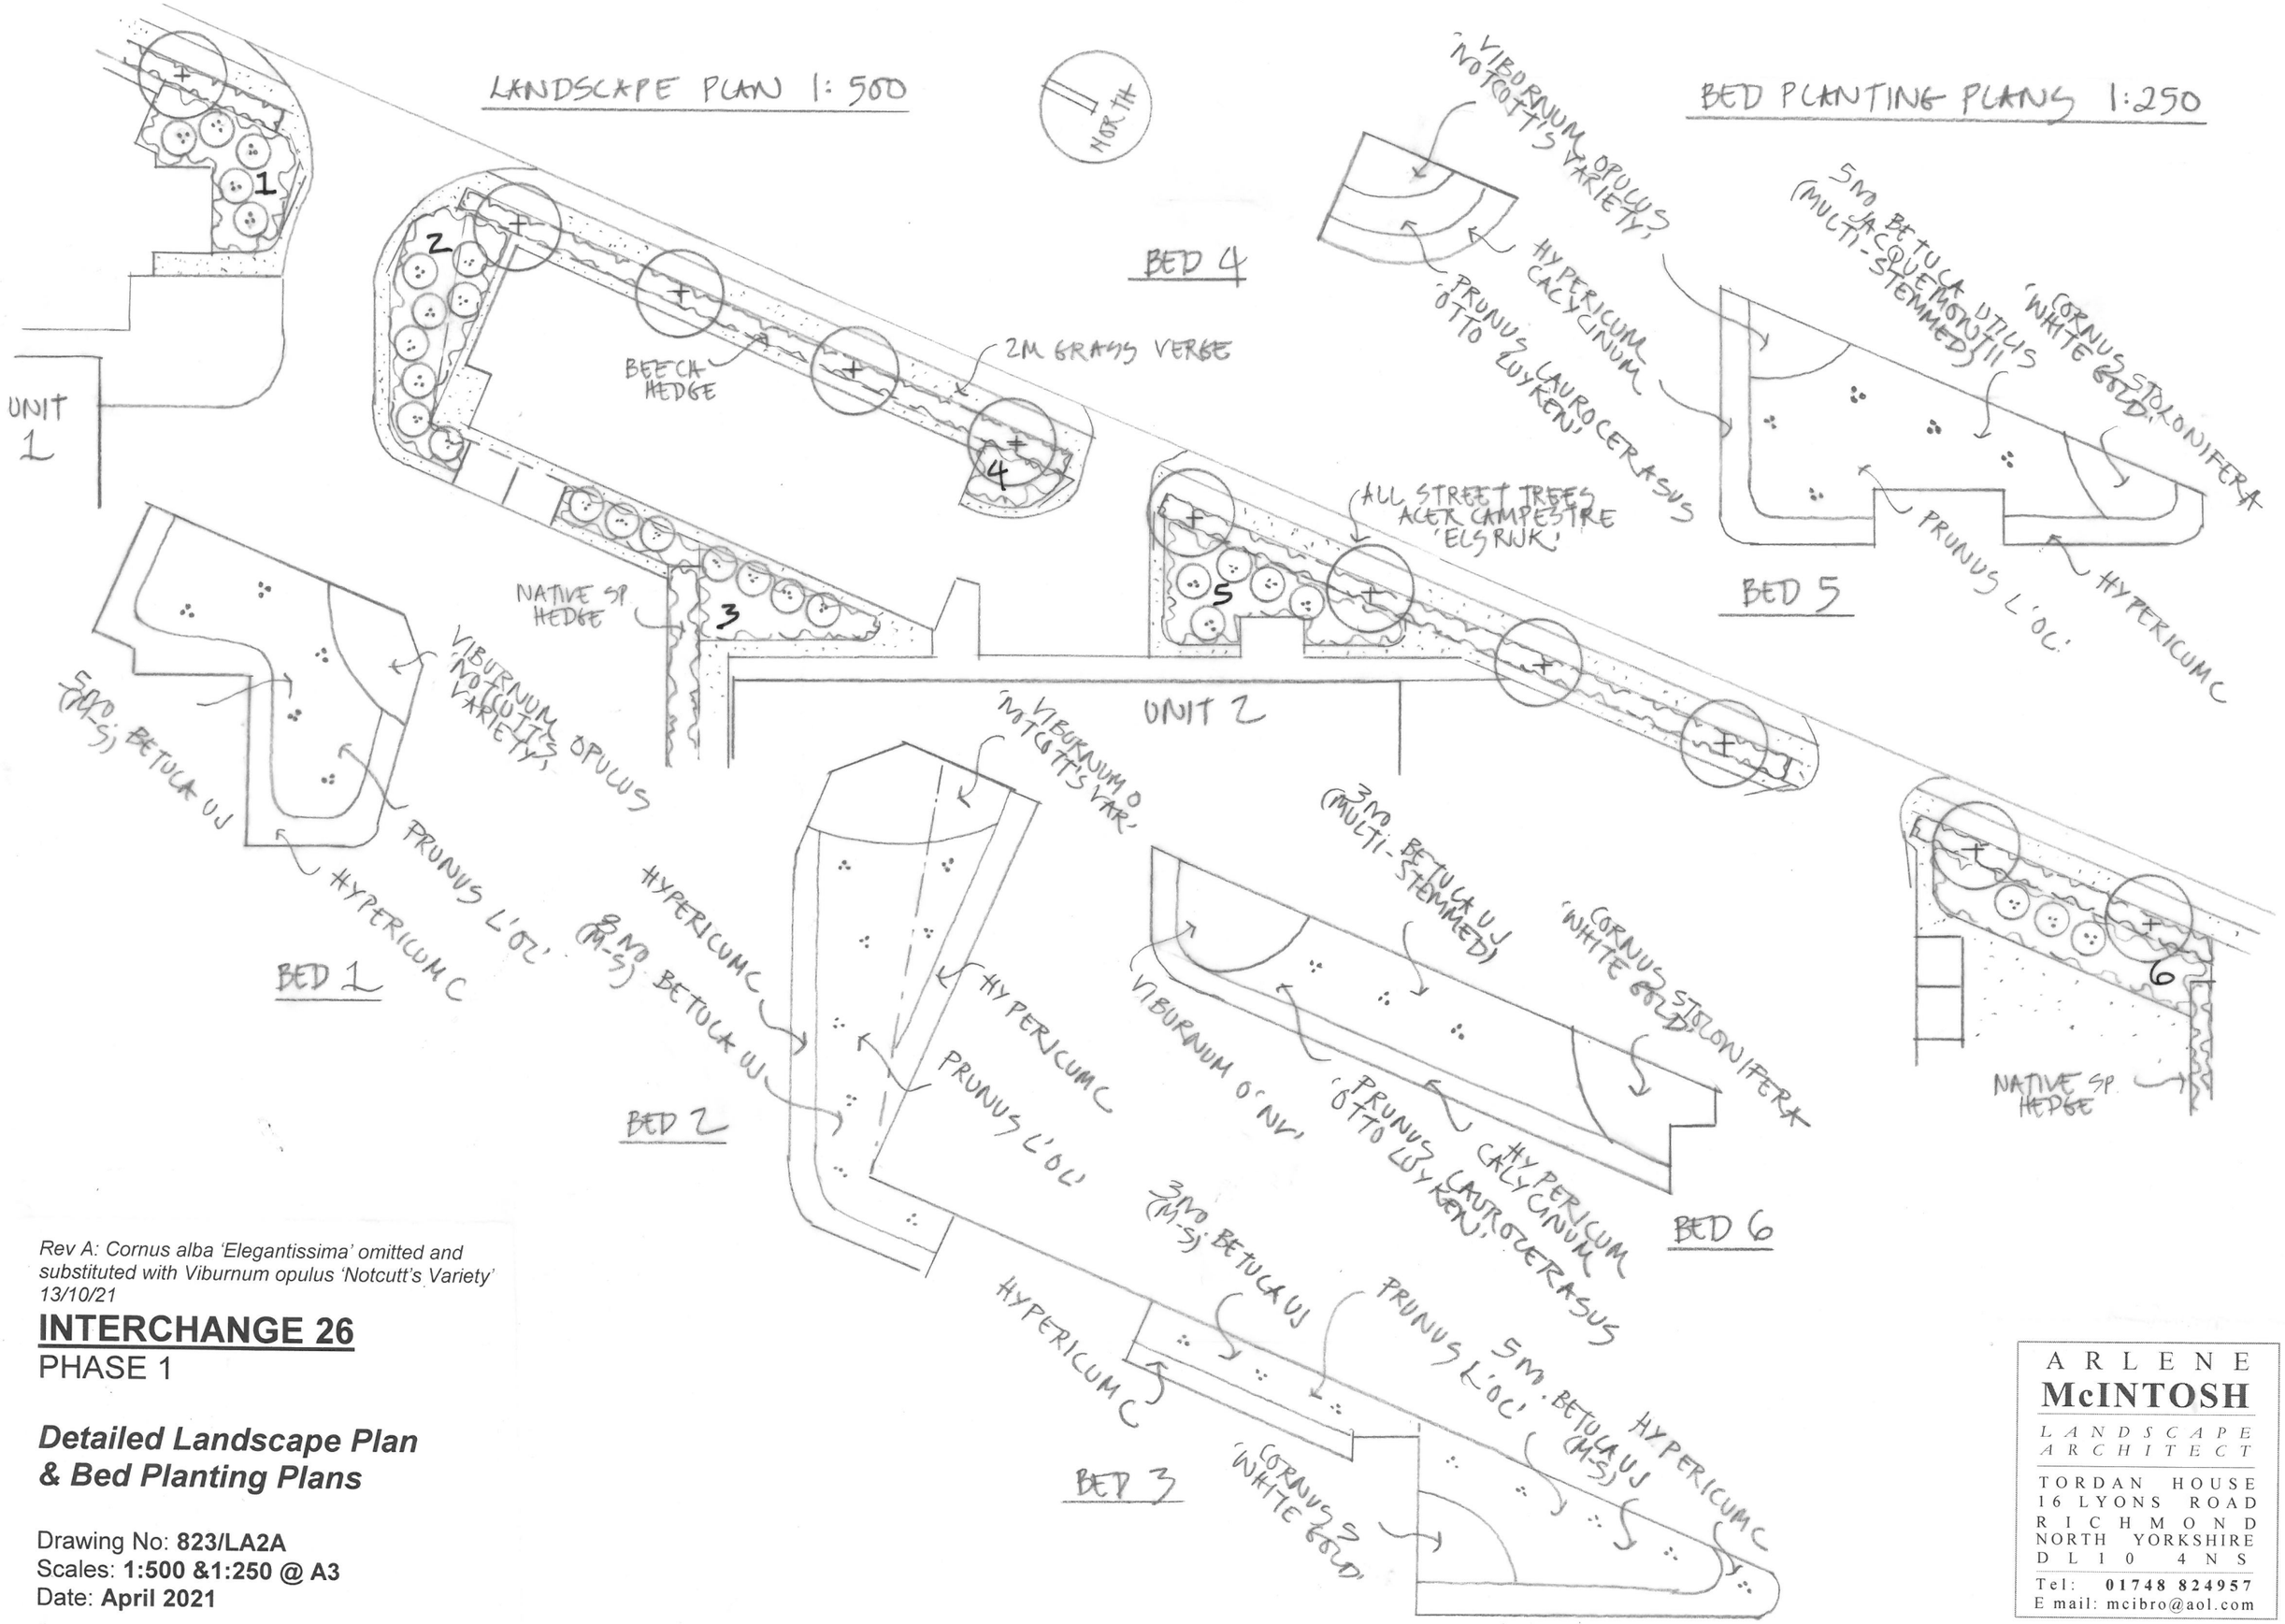

Rev A: Cornus alba 'Elegantissima' omitted and substituted with Viburnum opulus 'Notcutt's Variety' 13/10/21

INTERCHANGE 26
PHASE 1

Detailed Landscape Plan & Bed Planting Plans

Drawing No: **823/LA2A**
Scales: **1:500 &1:250 @ A3**
Date: **April 2021**

ARLENE
McINTOSH
LANDSCAPE ARCHITECT
TORDAN HOUSE
16 LYONS ROAD
RICHMOND
NORTH YORKSHIRE
DL10 4NS
Tel: 01748 824957
E mail: mcibro@aol.com