
IF IN ANY DOUBT PLEASE ASK THE ARCHITECT FOR CLARIFICATION.

DO NOT SCALE FROM DRAWING. ALL DIMENSIONS TO BE CHECKED ON SITE


THE COPYRIGHT FOR THESE DRAWINGS REMAINS THE PROPERTY OF THE ARCHITECT, THEY MUST NOT BE REPRODUCED IN ANY WAY WITHOUT THE ARCHITECTS PRIOR WRITTEN CONSENT.

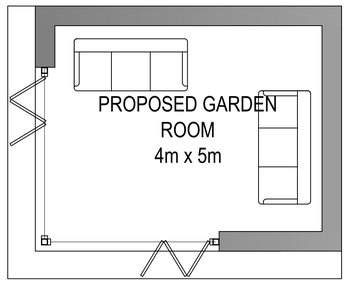

PROPOSED PLAN



PROPOSED FRONT AND SIDE ELEVATIONS

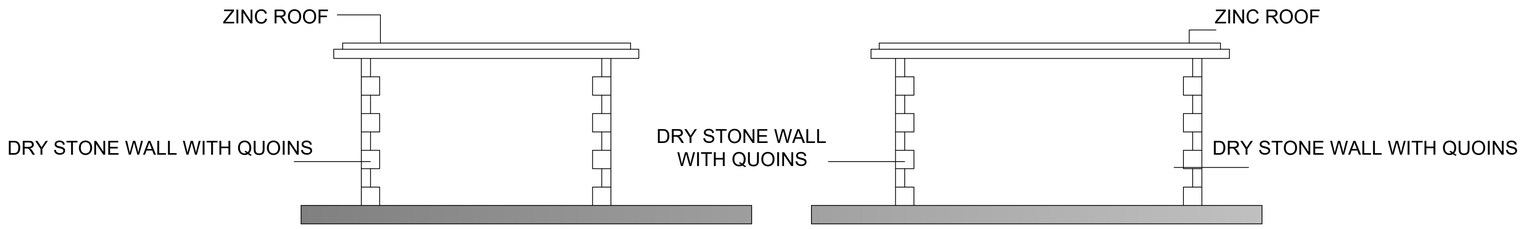

PROPOSED REAR AND GABLE ELEVATIONS

NORTHERN
DESIGN
PARTNERSHIP
Chartered Architects

THE CHAPEL
MILLMOOR ROAD
MELTHAM
HUDDERSFIELD HD9 5JU
TELEPHONE (01484) 854848
FAX (01484) 854949

CLIENT
MR KEON RYALL

PROJECT
PROPOSED GARDEN ROOM
3 TWO GATES
SLAITHWAITE

DRAWING TITLE
PROPOSED PLAN AND ELEVATIONS

Rev.	Notes	Date	Drawn
*	*	*	*

SCALE		
1:50 @ A1	04.21	AD

PROJECT No.	DRAWING No.	Rev.
1621	01	-