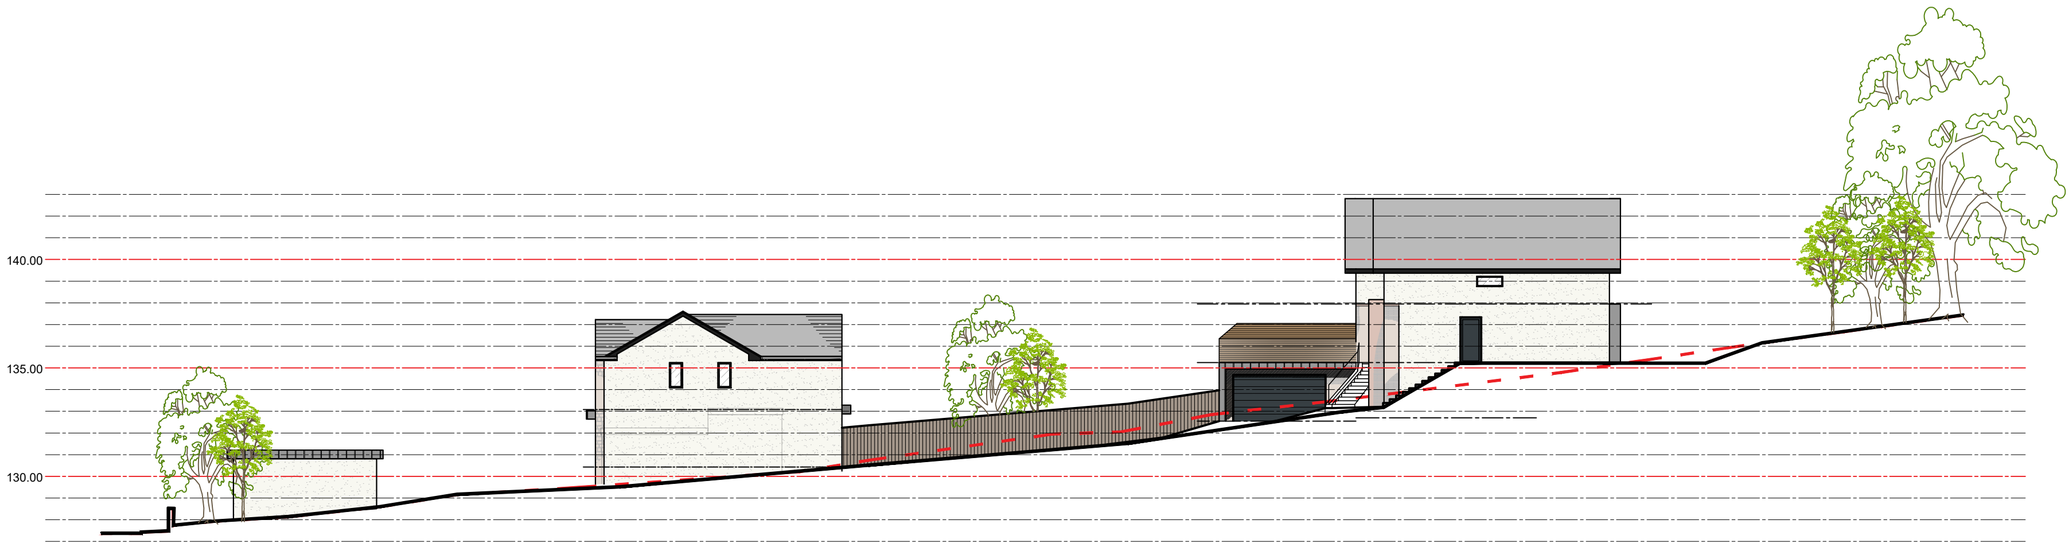


SITE SECTION A-A

Only figured dimensions should be used.

Scaled dimensions should be checked with the Architect.

This drawing together with the design, is the property and copyright of the Architect and must not be reproduced without written permission

DO NOT SCALE OFF THIS DRAWING

rev	description	drwn	auth	date

ACUMEN
DESIGNERS & ARCHITECTS
acumenarchitects.co.uk 01484 546 000
Headrow House, Old Leeds Road, Huddersfield, HD1 1SG

Client
MR H. BLAKEY

Project
23 FALL LANE, HEARTSHEAD

Project No	Drawing No	Rev
2690	(100)06	/

Description
PROPOSED SITE SECTION

Scale	Date Drawn	Drawn By	Authorised By
1:100@ A2	MAY'21	JF	JC

File loc: Z:\Acumen Admin\Office Documents\2561\1 R Blakey 23 Fall Lane Hartshead\DWGS\A-ARCDES-PRP\Working Drawings

Purpose of Issue
Planning● Building Regs○ Tender○ Construction○ Comment○ Info○