



do not scale from this drawing the contractor must check for and verify the accuracy of all building and site dimensions, building heights and floor levels, ground levels and invert levels, and positions of, all relevant drains, manholes etc before starting any work on site

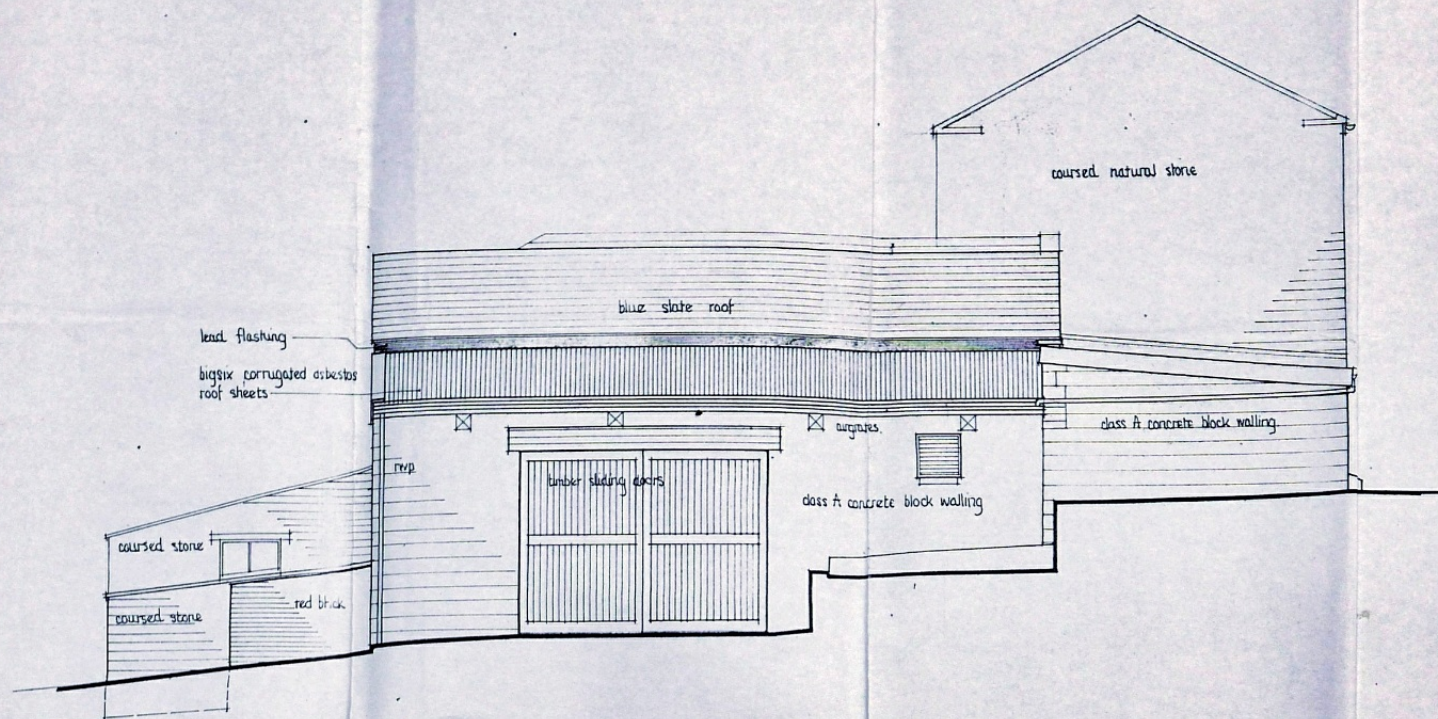

WEST ELEVATION AS EXISTING

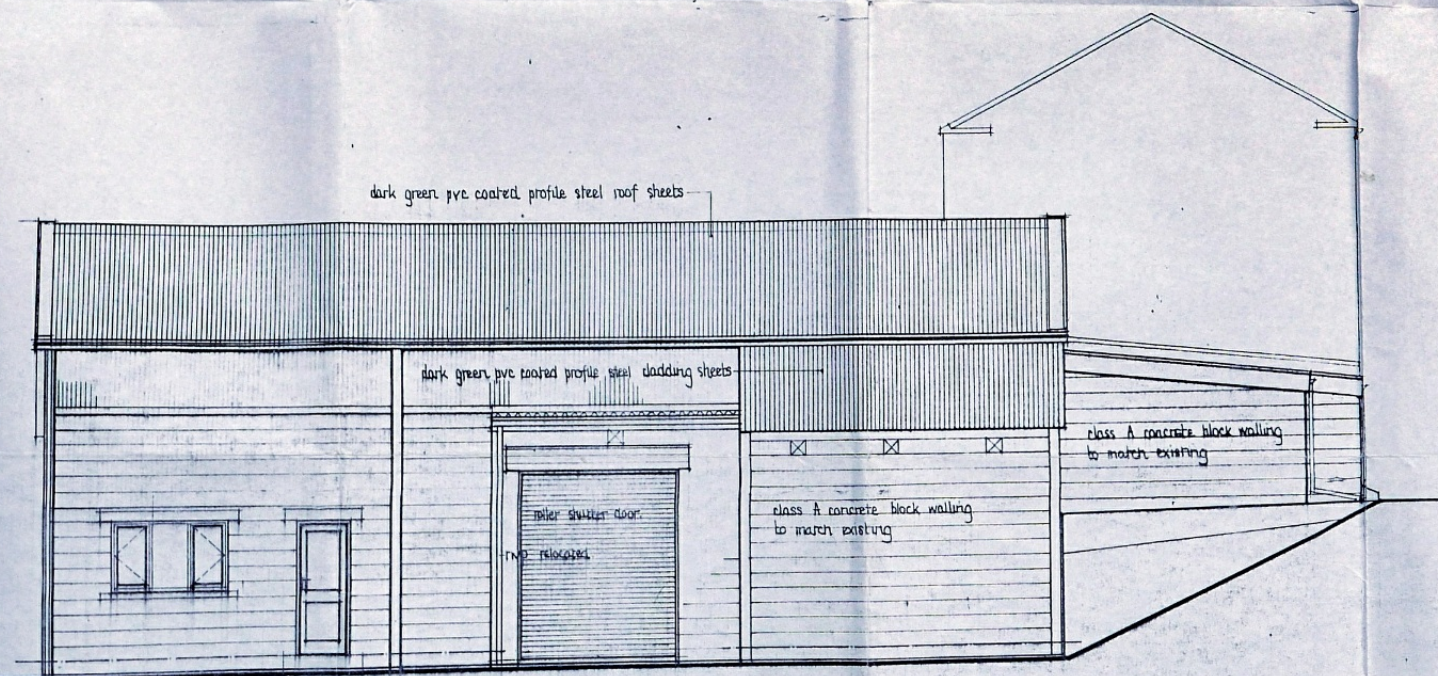

WEST ELEVATION AS PROPOSED

KIRKLEES METROPOLITAN COUNCIL
APPROVED
27 JAN 1994
TO BE READ IN CONJUNCTION WITH THE APPLICATION AND DECISION DOCUMENTS
EGON DEV. & PLANNING SERVICE

PROPOSED ALTERATIONS AND EXTENSIONS TO EXISTING SLAUGHTER HOUSE			
client	R AND R WOOD		
job	O COT FARM, SCAMMONDEN		
title	ELEVATIONS AS EXISTING AND AS PROPOSED		
scale	1/4" TO 1" 0"	APPROVAL REQUIRED	
date	drawing	no	REVISED DATE
		2	4 SEP 1992
OF RECEIPT			