


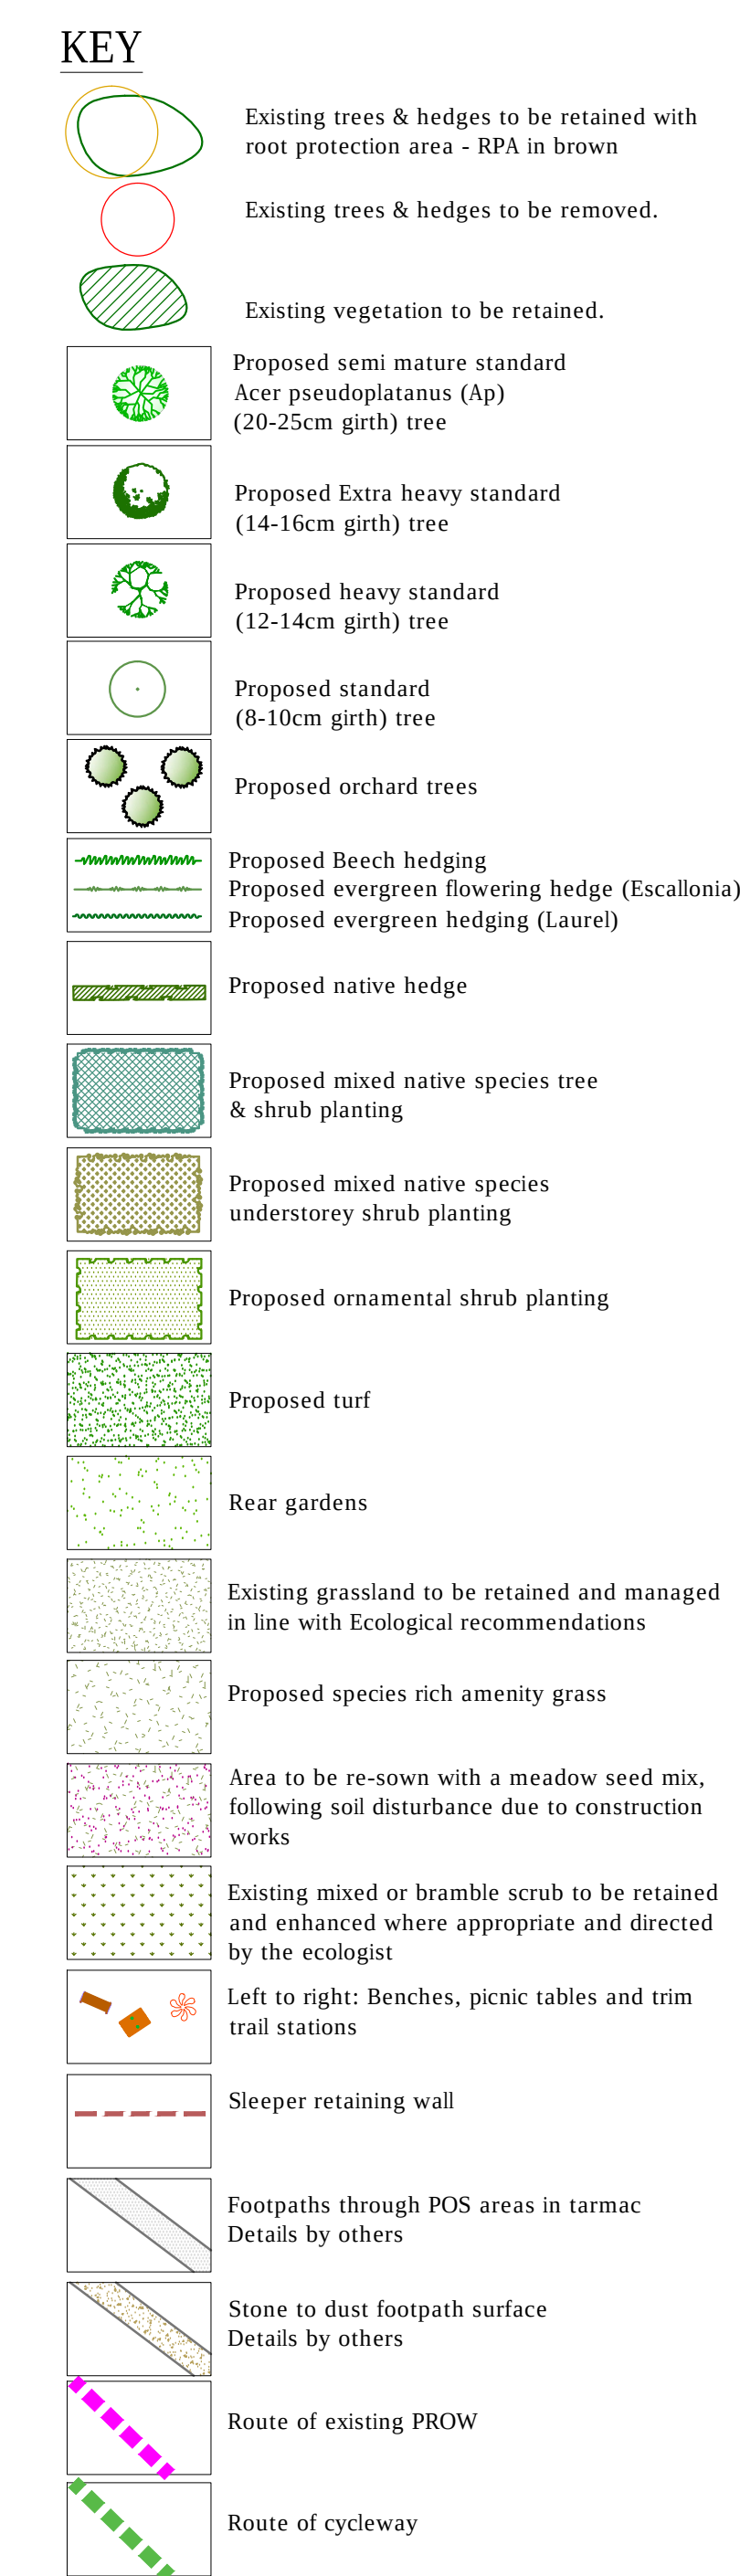

REV.H: Surface of eastern footpath through POS updated and note added to PROW (SF)
 REV.G: Layout updated to latest Planning Layout Rev N (SF)
 REV.F: T32 replaced with semi mature specimen (SF)
 REV.E: Minor layout amends to client layout Rev J (SF)
 REV.D: Line of definitive PROW added (SF)
 REV.C: POS areas updated (SF)
 REV.B: Updated in line with planning layout REV.G. (SF)
 REV.A: Updated in line with planning layout REV.E. (EW)

May 2

Westleigh Hall
Wakefield Road

Derby Dale

Huddersfield HD8 8QJ

fax 01484 361616

ISBN 01484 866900

email: info@fdalandscape.com
www.fdalandscape.co.uk

Miller Homes

project
Residential Development

WOODHEAD ROAD,
BROCKHOLES,
HONLEY

drawing title
LANDSCAPE MASTERPLAN

scale	date	drawn by	drawing no
1:500	May 21	EW	R/2491/1H