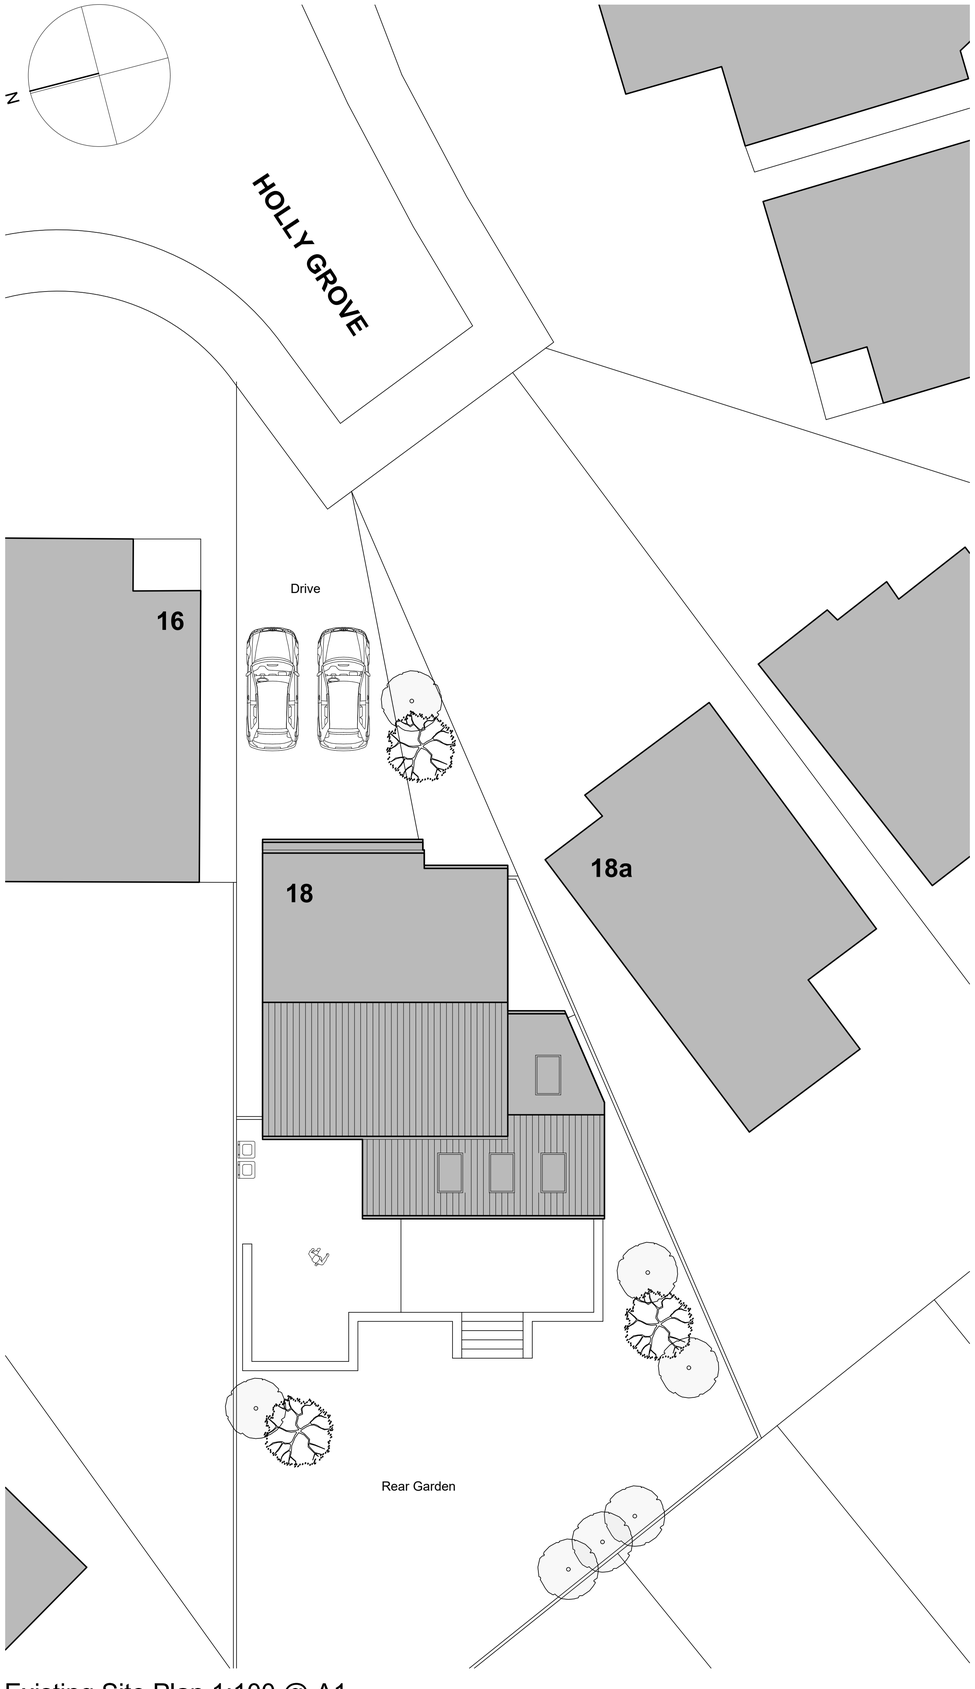

Existing Site Plan 1:100 @ A1

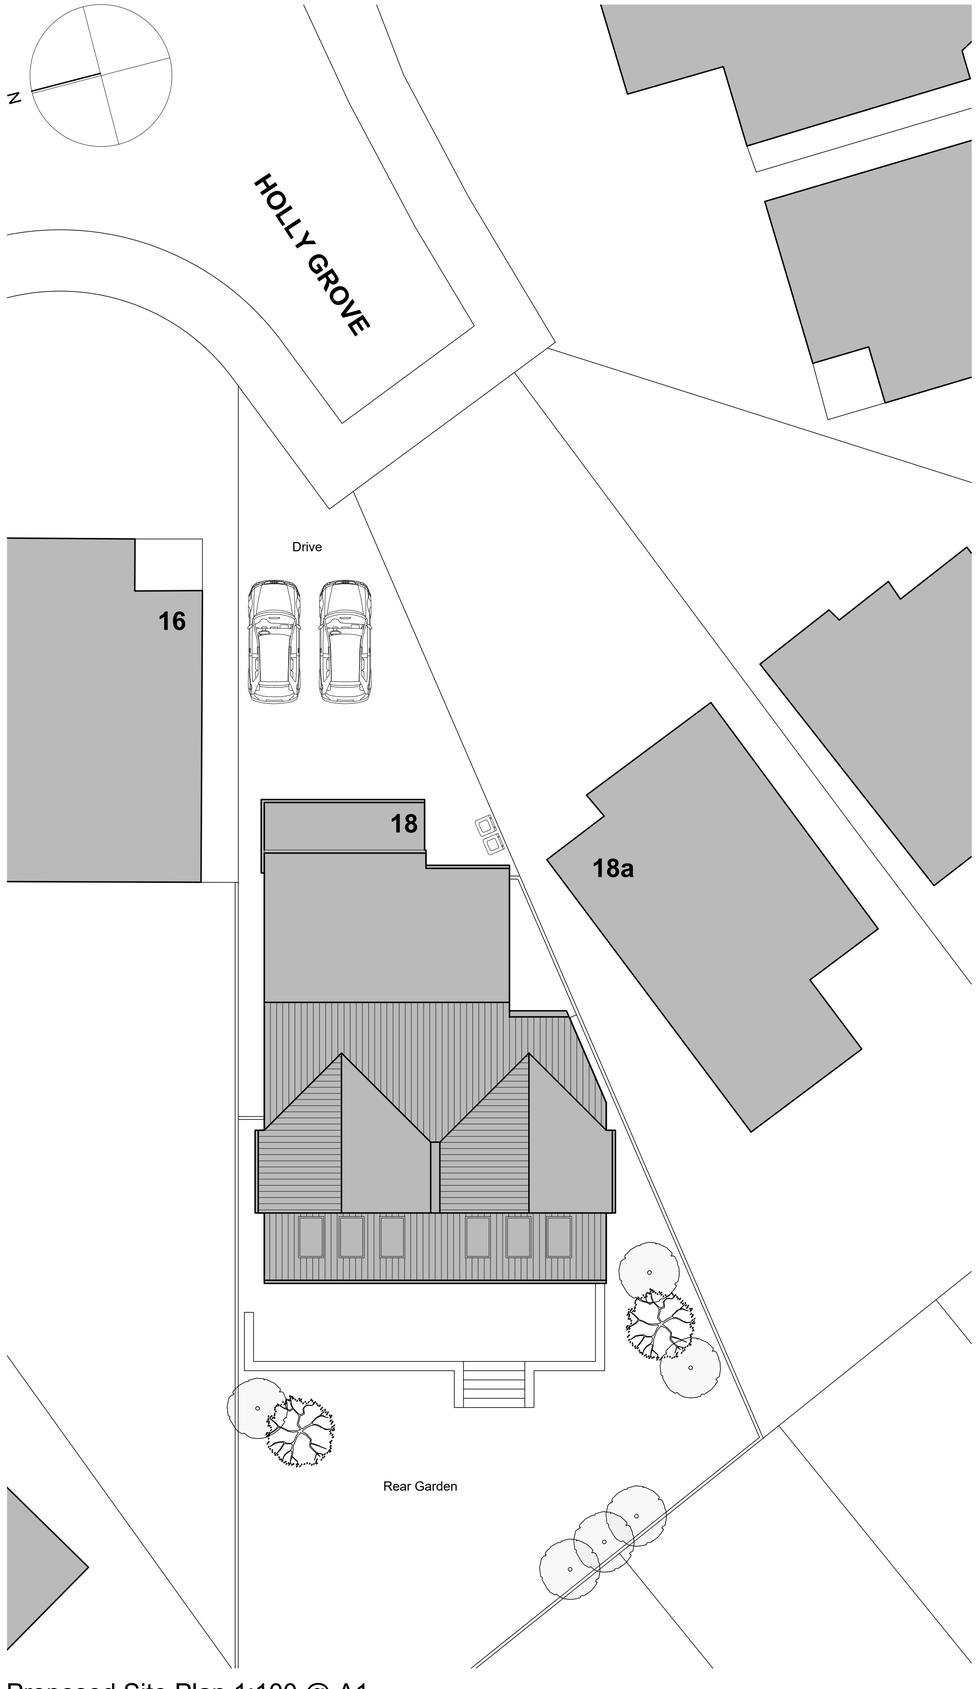

Proposed Site Plan 1:100 @ A1

"For the purposes of Planning Consent the following applies to any copy of this drawing made by the Local Authority:

This copy has been made by and with the authority of the person required to make the plan and drawing open to public inspection pursuant to Section 47 of the Copyright, Designs and Patents Act 1988. Unless that Act provides a relevant exception to copyright, the copy must not be copied without the prior permission of the copyright owner. If any copy is made under the authority only the whole drawing including the copyright holder's name and this notice, is to be copied."

Drawn Scale 1:100

00m 02m 05m 10m

Drawn Scale 1:50

00m 02m 05m



Rev D: 25.04.2022: General Updates
Rev C: 26.02.2022: Ground floor extension reduced to 4m projection
Rev B: 21.01.2022: General plan updates
Rev A: 20.11.2021: General plan updates

Issue Purpose: PLANNING APPLICATION

AHJ architects

The Courtyard
12a Commercial Road
Skelmanthorpe
Huddersfield
HD8 9AA

t | 07968944840
e | info@ahjarchitects.co.uk

www.ahjarchitects.co.uk

AHJ architects

Client	Mr & Mrs Cliffe
Project	2167 : 18 Holly Grove : Domestic Extension
Title	Existing and Proposed Site Plans
-	
Drawing Number	Revision
2167 – D – 20 – 002	– D

Issued From	
Date	May 2021
Scale	1:100 @ A1
Drawn	BH Auth BH

Do not scale from this drawing. Work to figured dimensions, and any discrepancy to be reported to the Architect.

Refer to larger scale drawings where available.