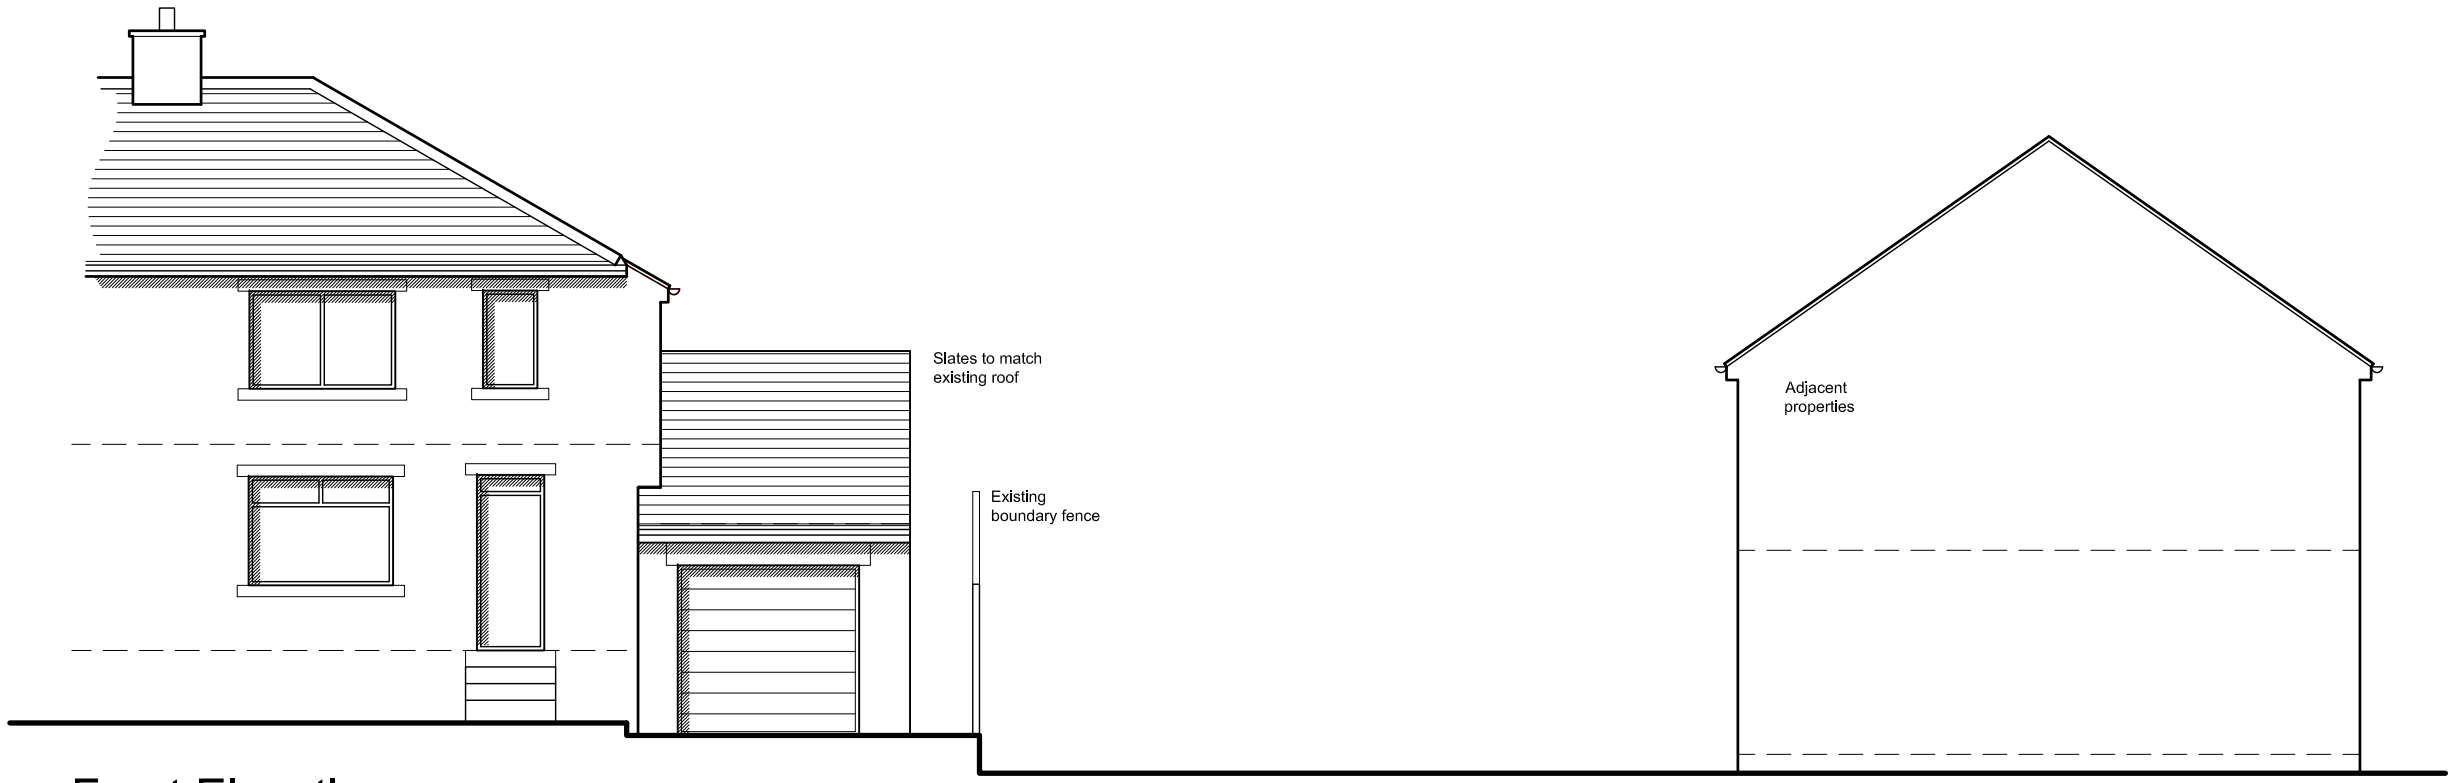

Front Elevation

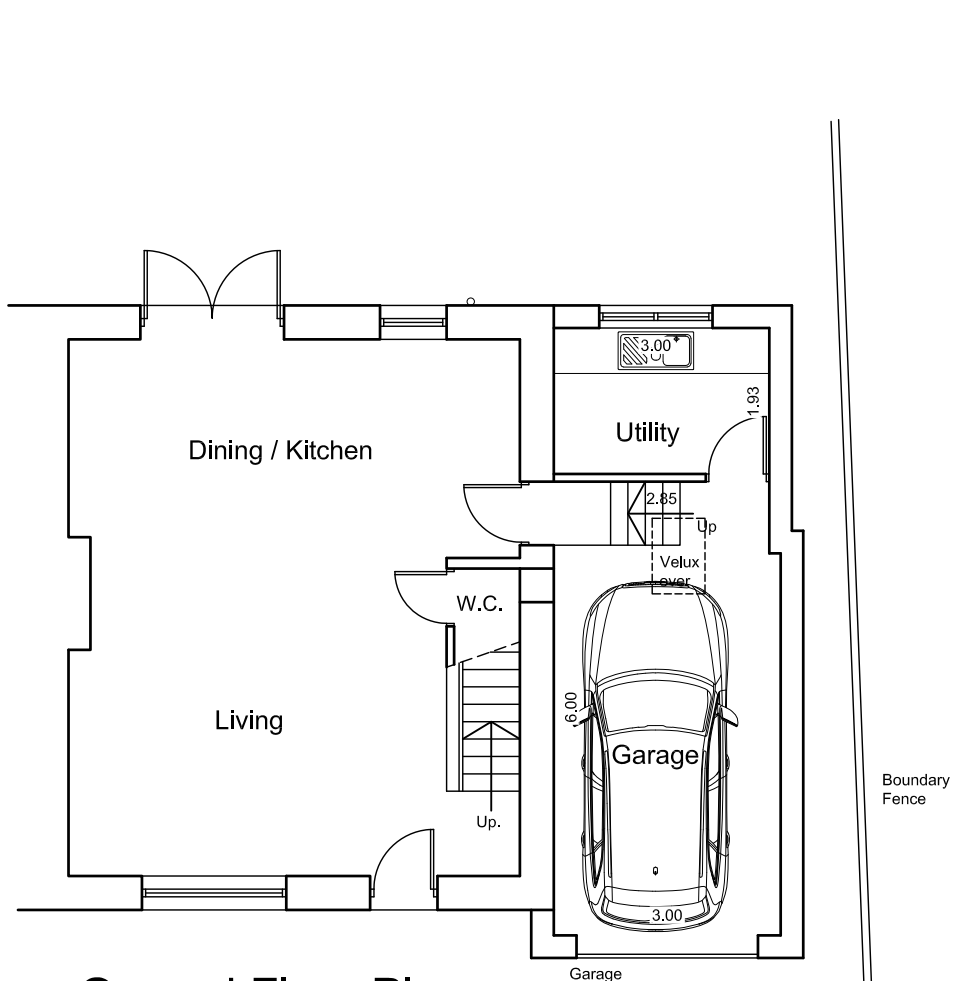

Ground Floor Plan

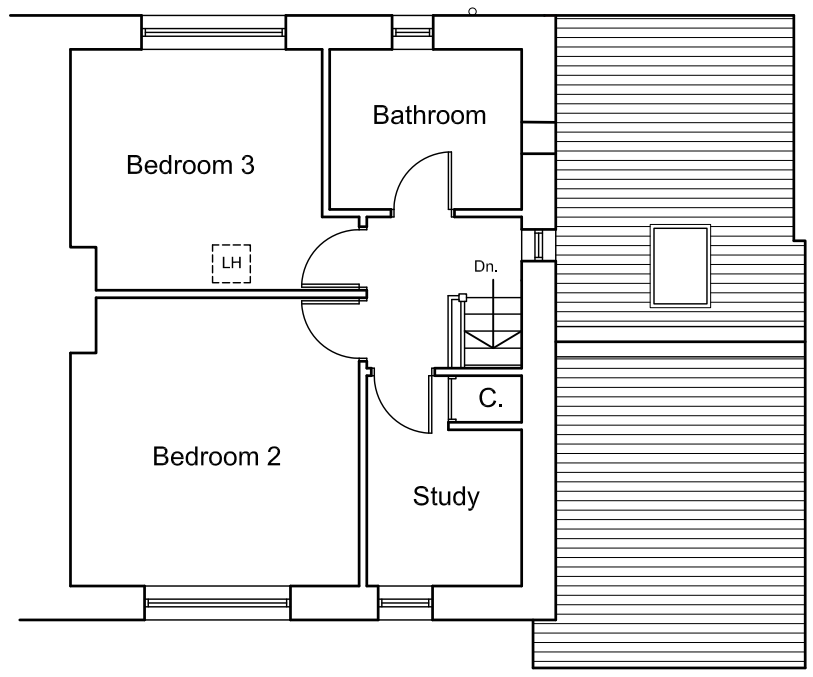

First Floor Plan

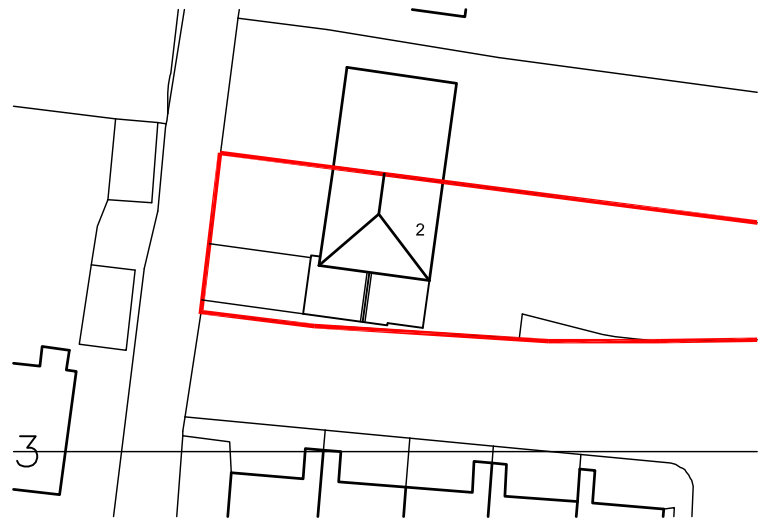

Block Plan - 1:500

0 10 20 30 40 50

Measurement Scale (mm)

Revisions	
Rev A: Client amendments	30.05.21
Rev B: Planning amendments	21.07.21
Rev C: Planning amendments	11.08.21
Rev D: Planning amendments	25.08.21
Rev E: Planning amendments	29.09.21
Rev F: Planning amendments	01.11.21
Rev G: Planning amendments	08.11.21

Project:

Two Storey Side Extension

at 2 Oak Tree Terrace
Fenay Bridge
Huddersfield

for Mr. O. Gledhill

Proposed Plans, Elevations & Location Plan

Date	May 2021
Scales	1:100 @ A3
Drawing No.	2141-02G