

Proposed West Facing Elevation
Scale 1:100



Proposed South Facing Elevation
Scale 1:100

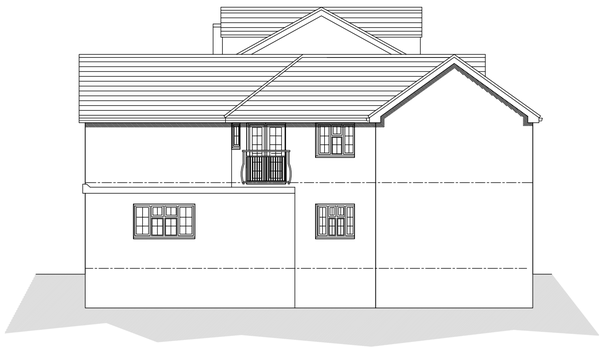

Proposed East Facing Elevation
Scale 1:100



Proposed North Facing Elevation
Scale 1:100

EXISTING MATERIALS

- MASONRY – NATURAL STONE
- ROOF TILES – CONCRETE PANTILE
- DOORS – WHITE uPVC
- WINDOWS – WHITE uPVC
- RAINWATER GOODS – WHITE uPVC
- SOFFIT's & FASCIA's – WHITE uPVC

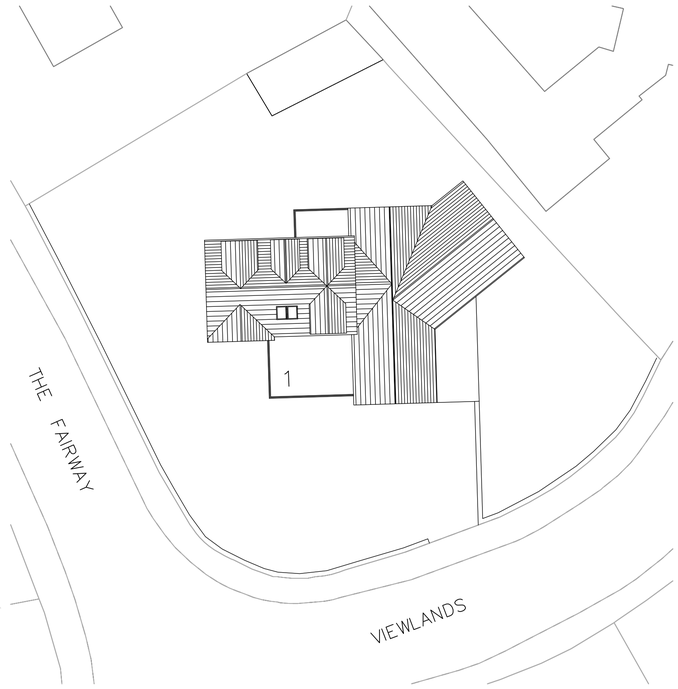

Proposed Site Layout
Scale 1:200

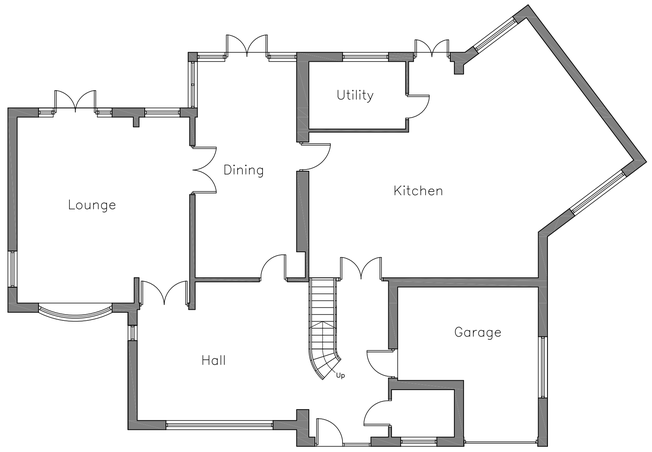

Proposed Ground Floor Layout
Scale 1:100

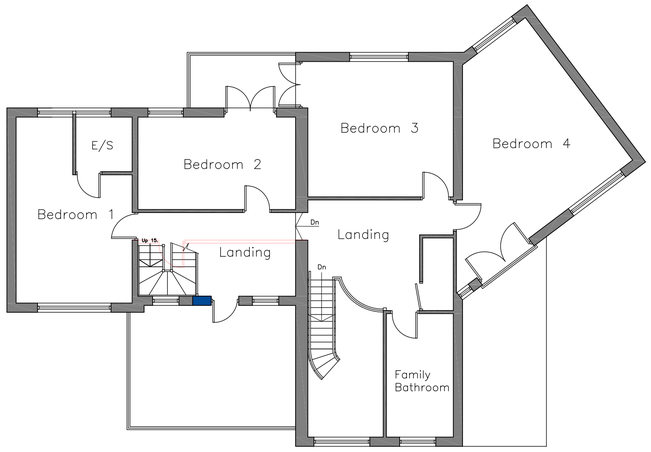

Proposed First Floor Layout
Scale 1:100

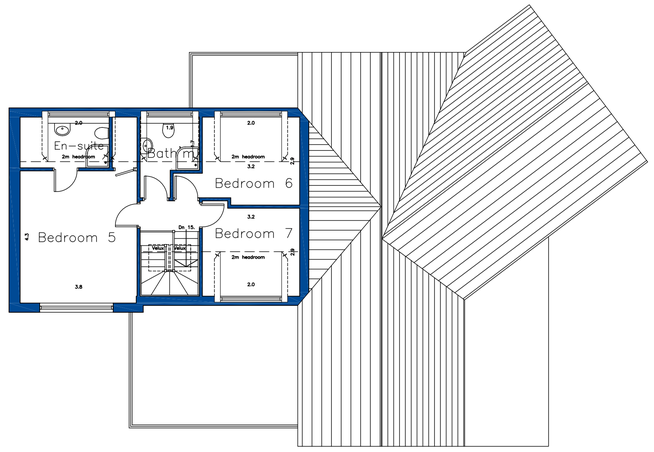

Proposed Roof Layout
Scale 1:100

THANK YOU NHS

10 0 10 20 50 100mm NATURAL SCALE

NOTES

1. No dimensions to be scaled. IF IN DOUBT ASK.

2. All dimensions must be checked and verified on site by the Contractor prior to the commencement of works and Hinchliffe Architecture & Design Ltd. to be notified of any discrepancies.

3. The copyright of these drawings remains the property or Hinchliffe Architecture & Design Ltd. They must not be reproduced in any way without prior written consent from the originator (Hinchliffe Architecture & Design Ltd.)

Rev.	Date	Description

Status
PLANNING

hinchliffe
architecture & design
Hinchliffe A&D
24 Carr View Road
Hepworth
Holmfirth
West Yorkshire
HD9 1HX
07921 907 162
01484 520 764
info@hinch-architecture.co.uk
www.hinch-architecture.co.uk

Client
MR M. NADEEM

Project
1 VIEWLANDS
FIXBY
HUDDERSFIELD
HD2 2HY

Drawing Title
PROPOSED FLOOR PLANS, ELEVATIONS & SITE PLAN

Scale (at A1)	Date
AS SHOWN	14.05.2021

Drg. no.	Rev.
047–21–PL02	B

ORIGINAL DRAWING SIZE 841 x 594