




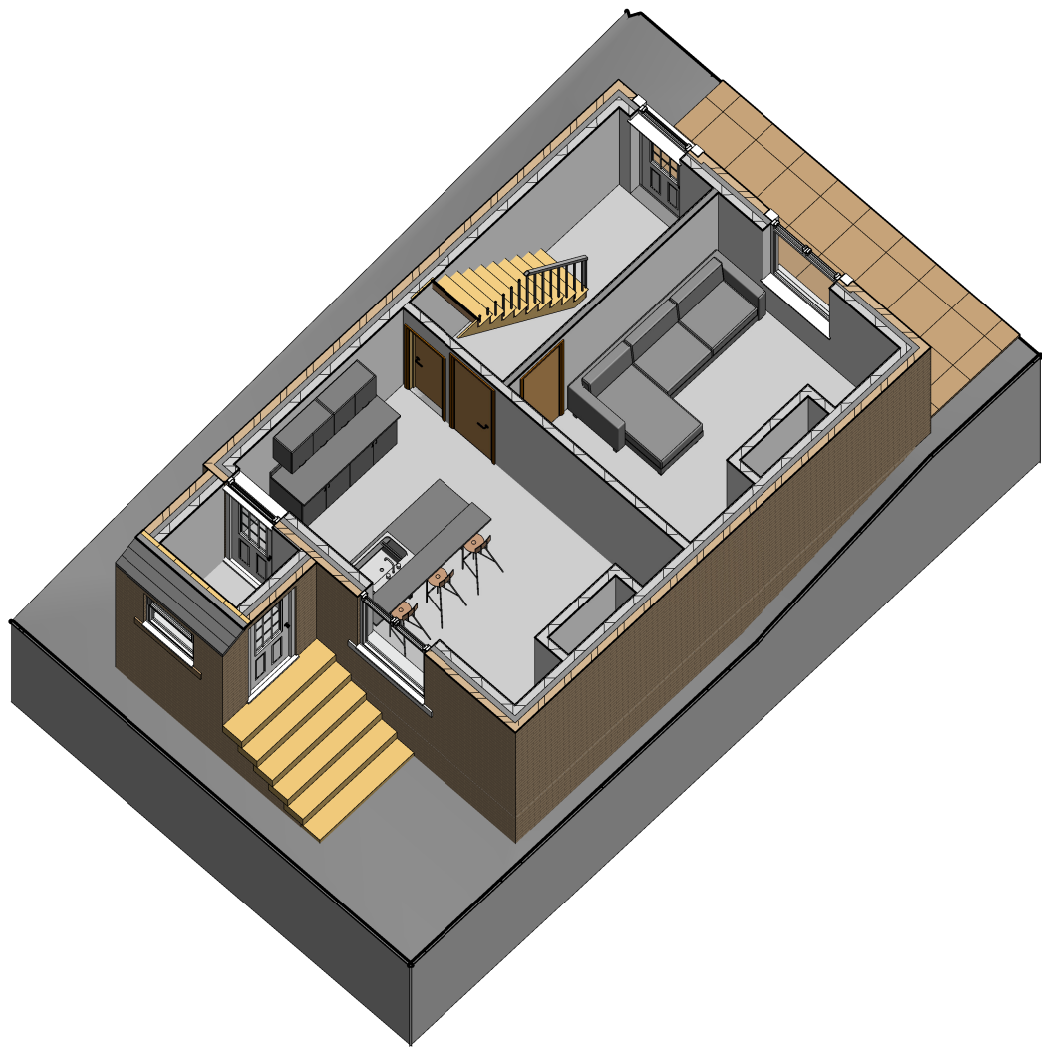


Proposed Ground Floor

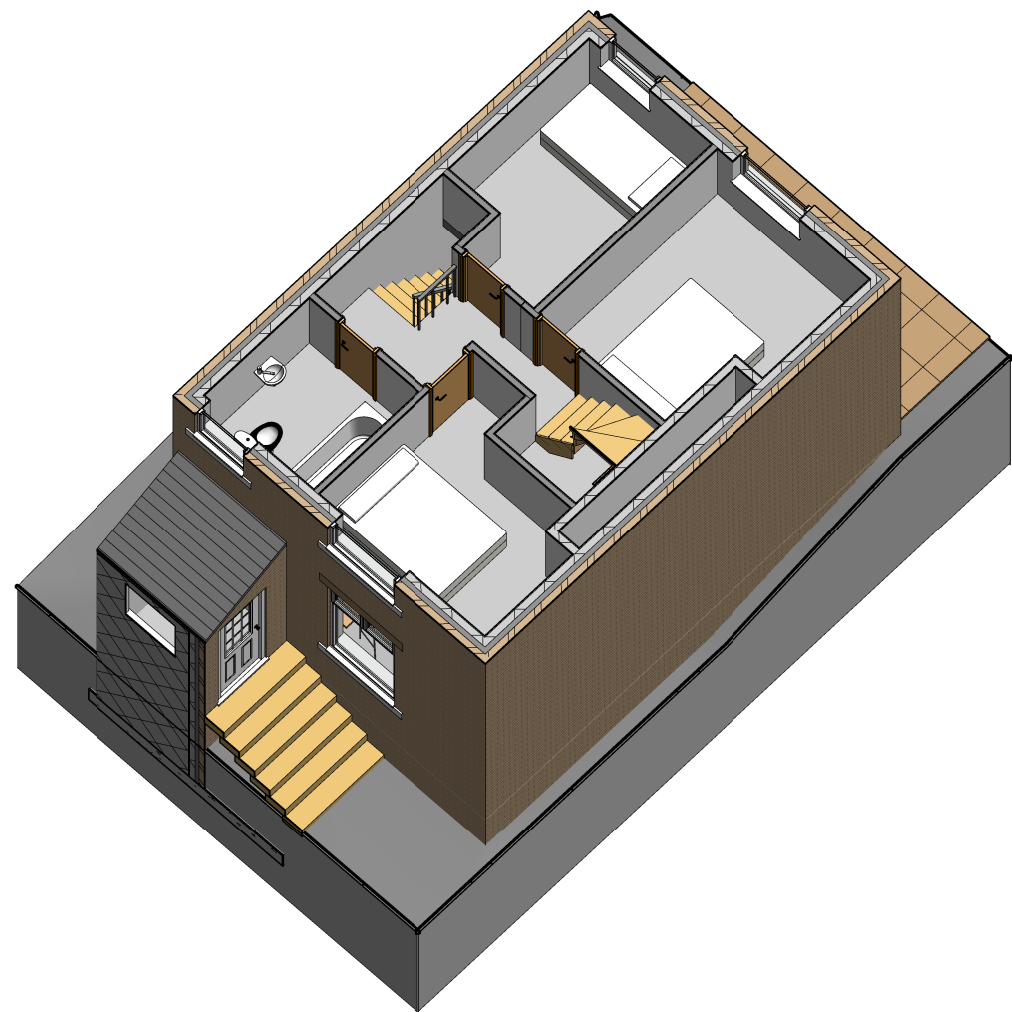


Proposed First Floor

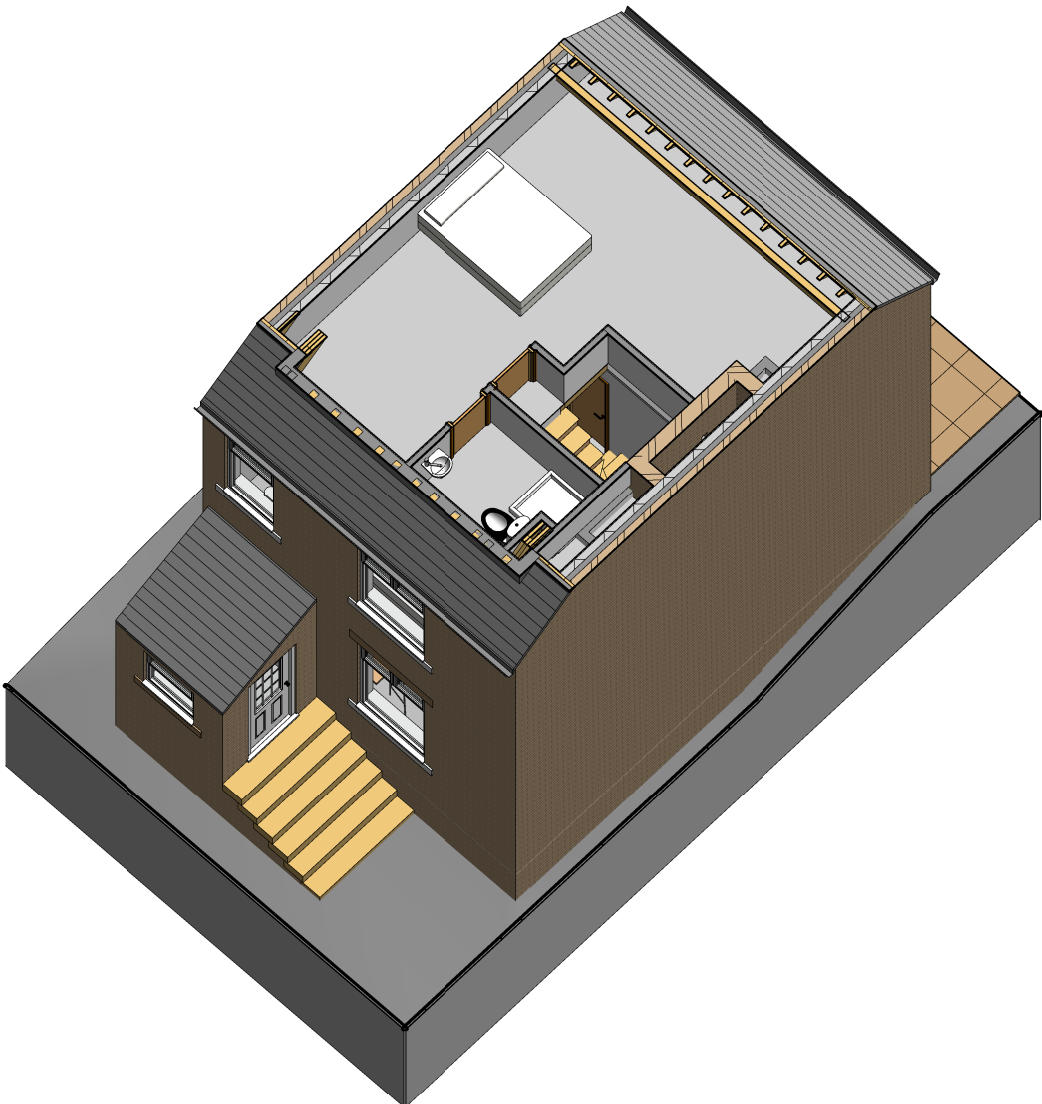


Proposed Second Floor

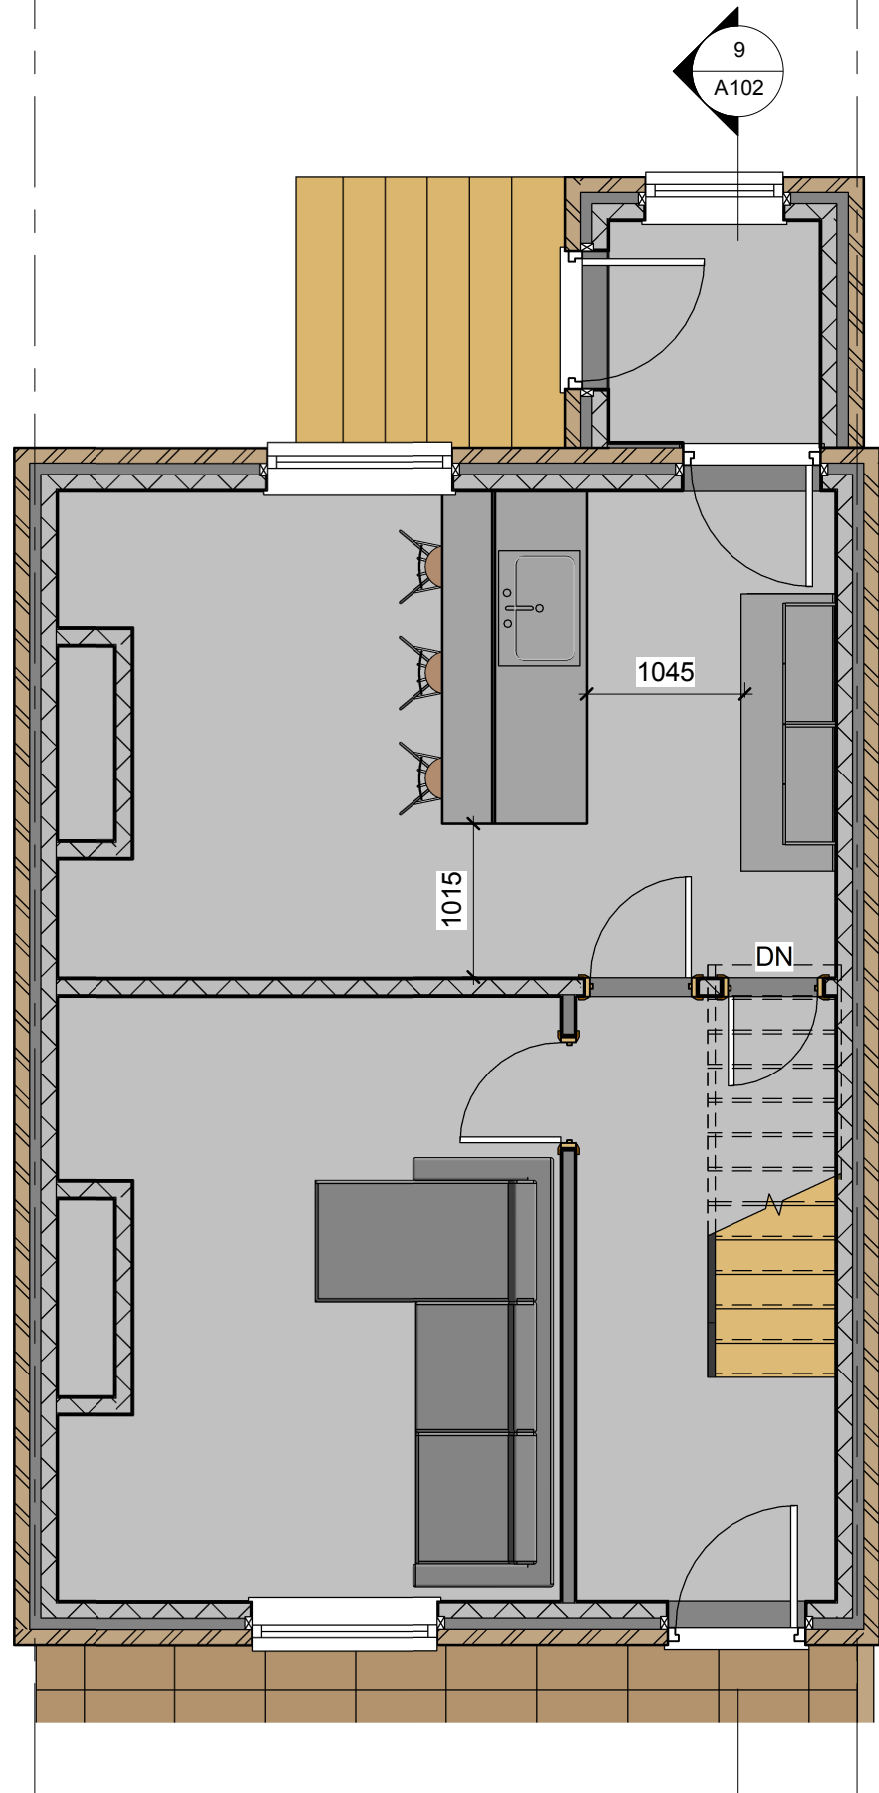


Proposed Ground Floor
1 : 50

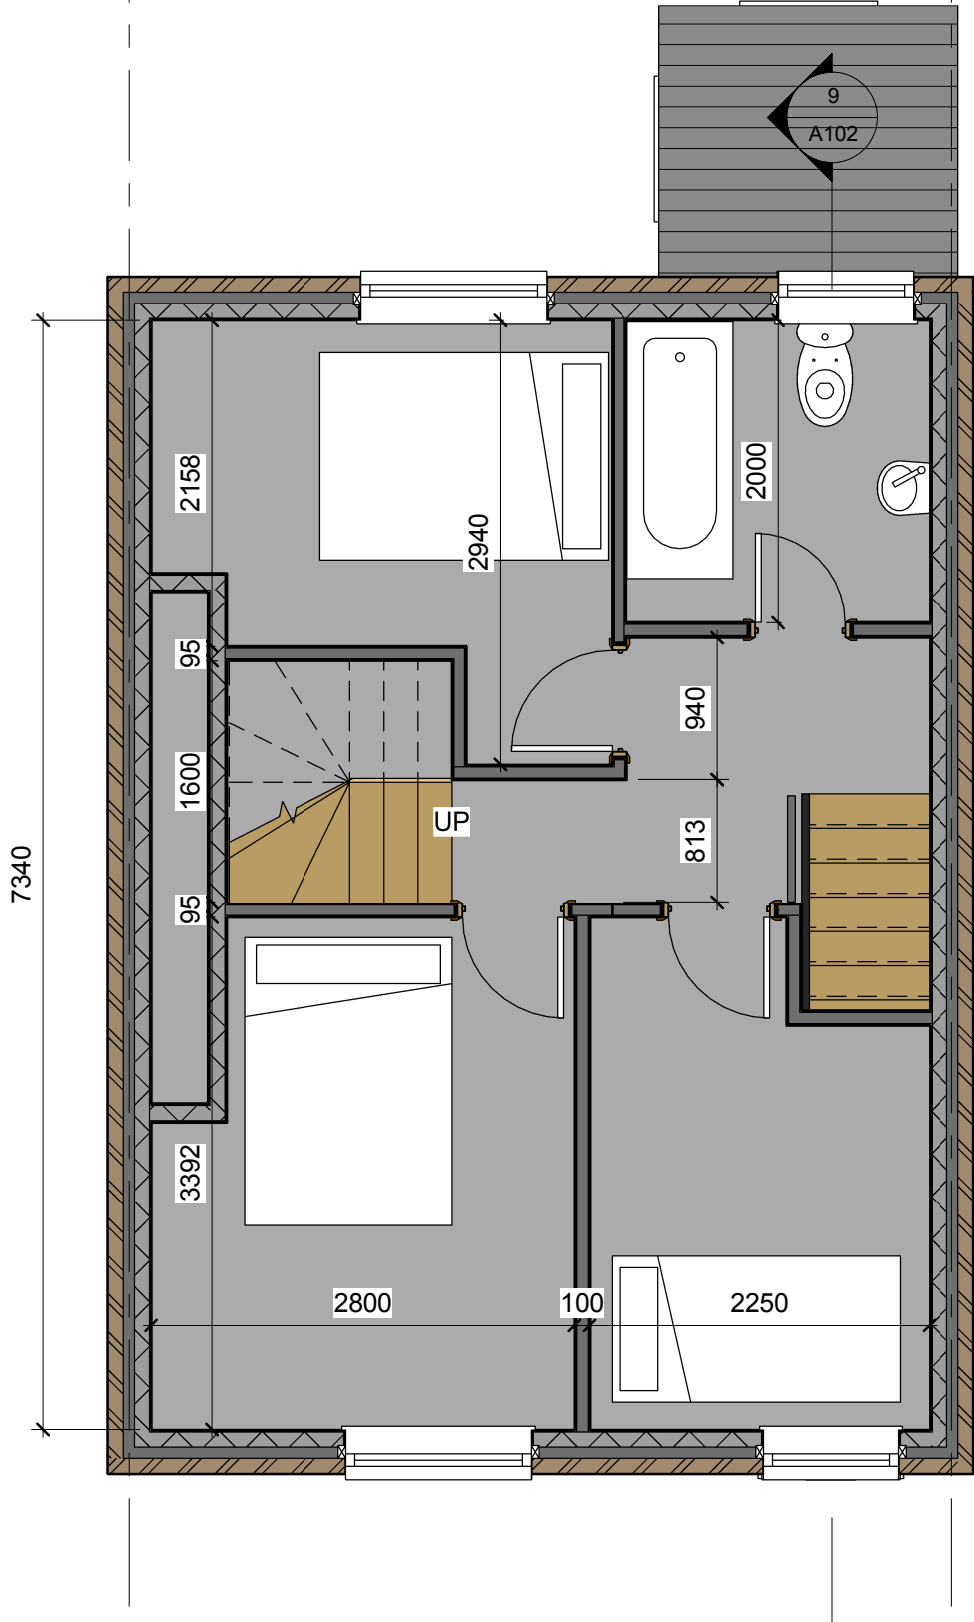

Proposed First Floor
1 : 50

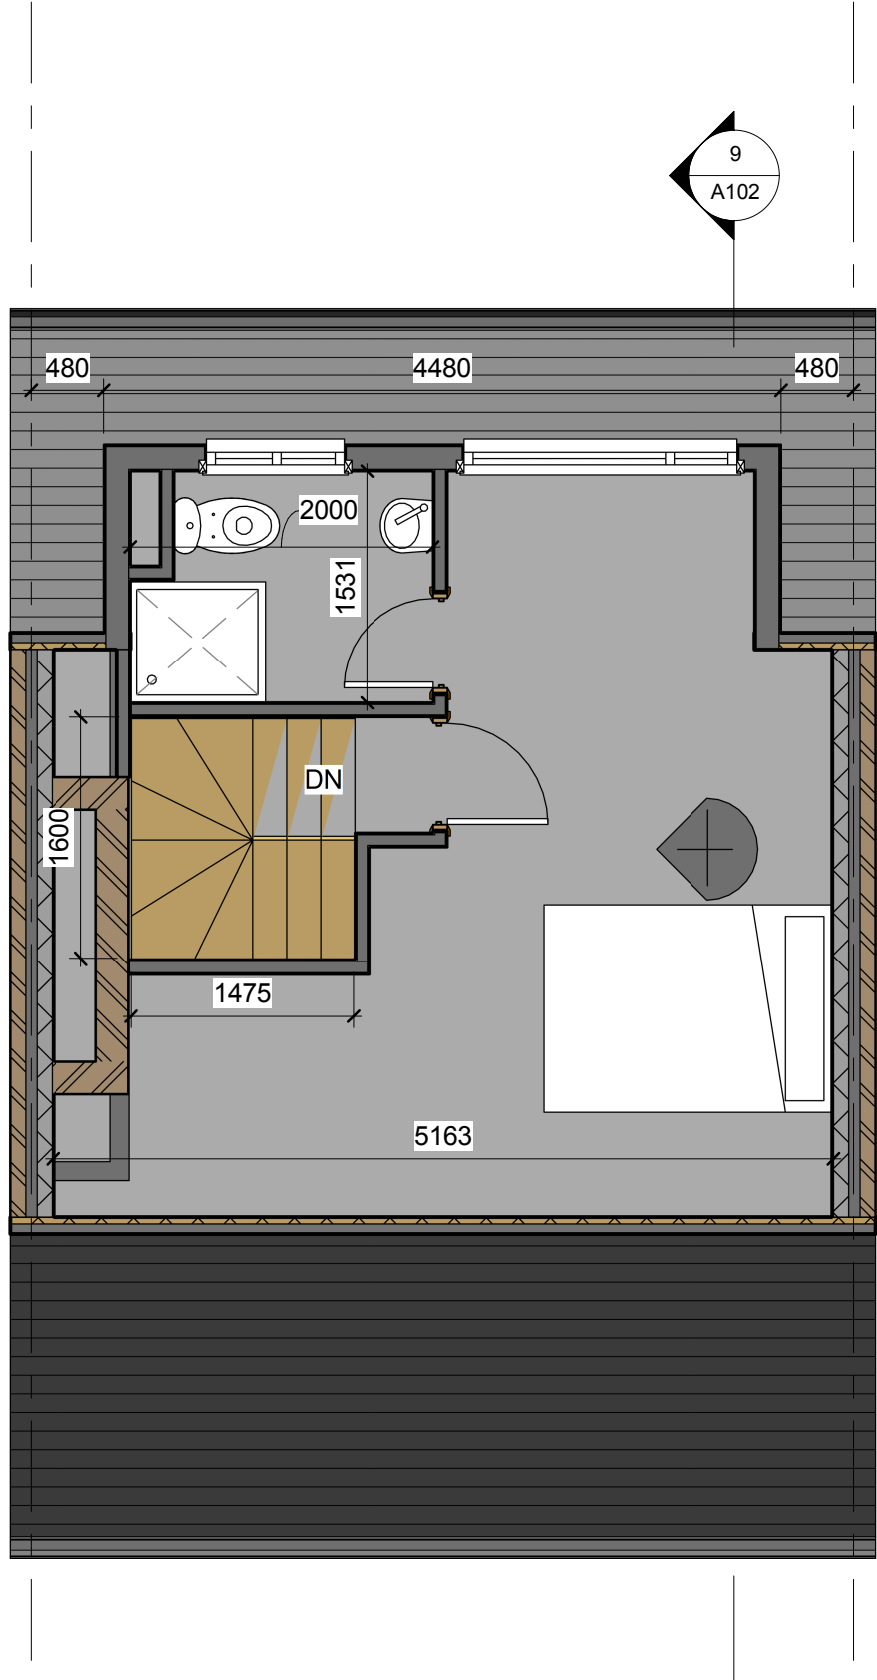

Proposed Second Floor
1 : 50

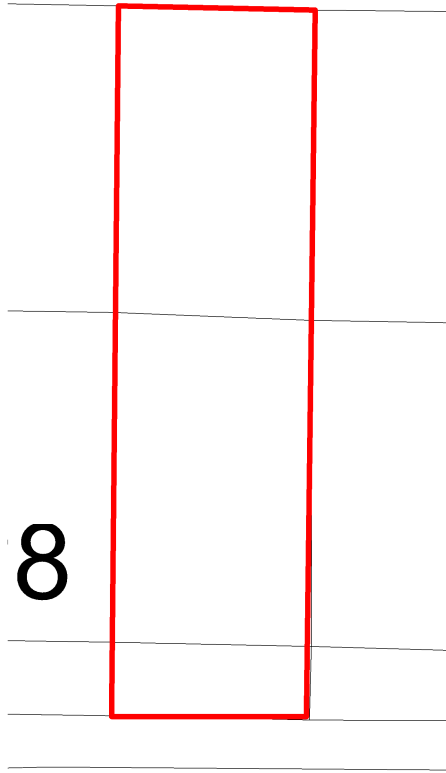


Block Plan
1 : 200



Proposed Front Elevation
1 : 50



Proposed Rear Elevation
1 : 50

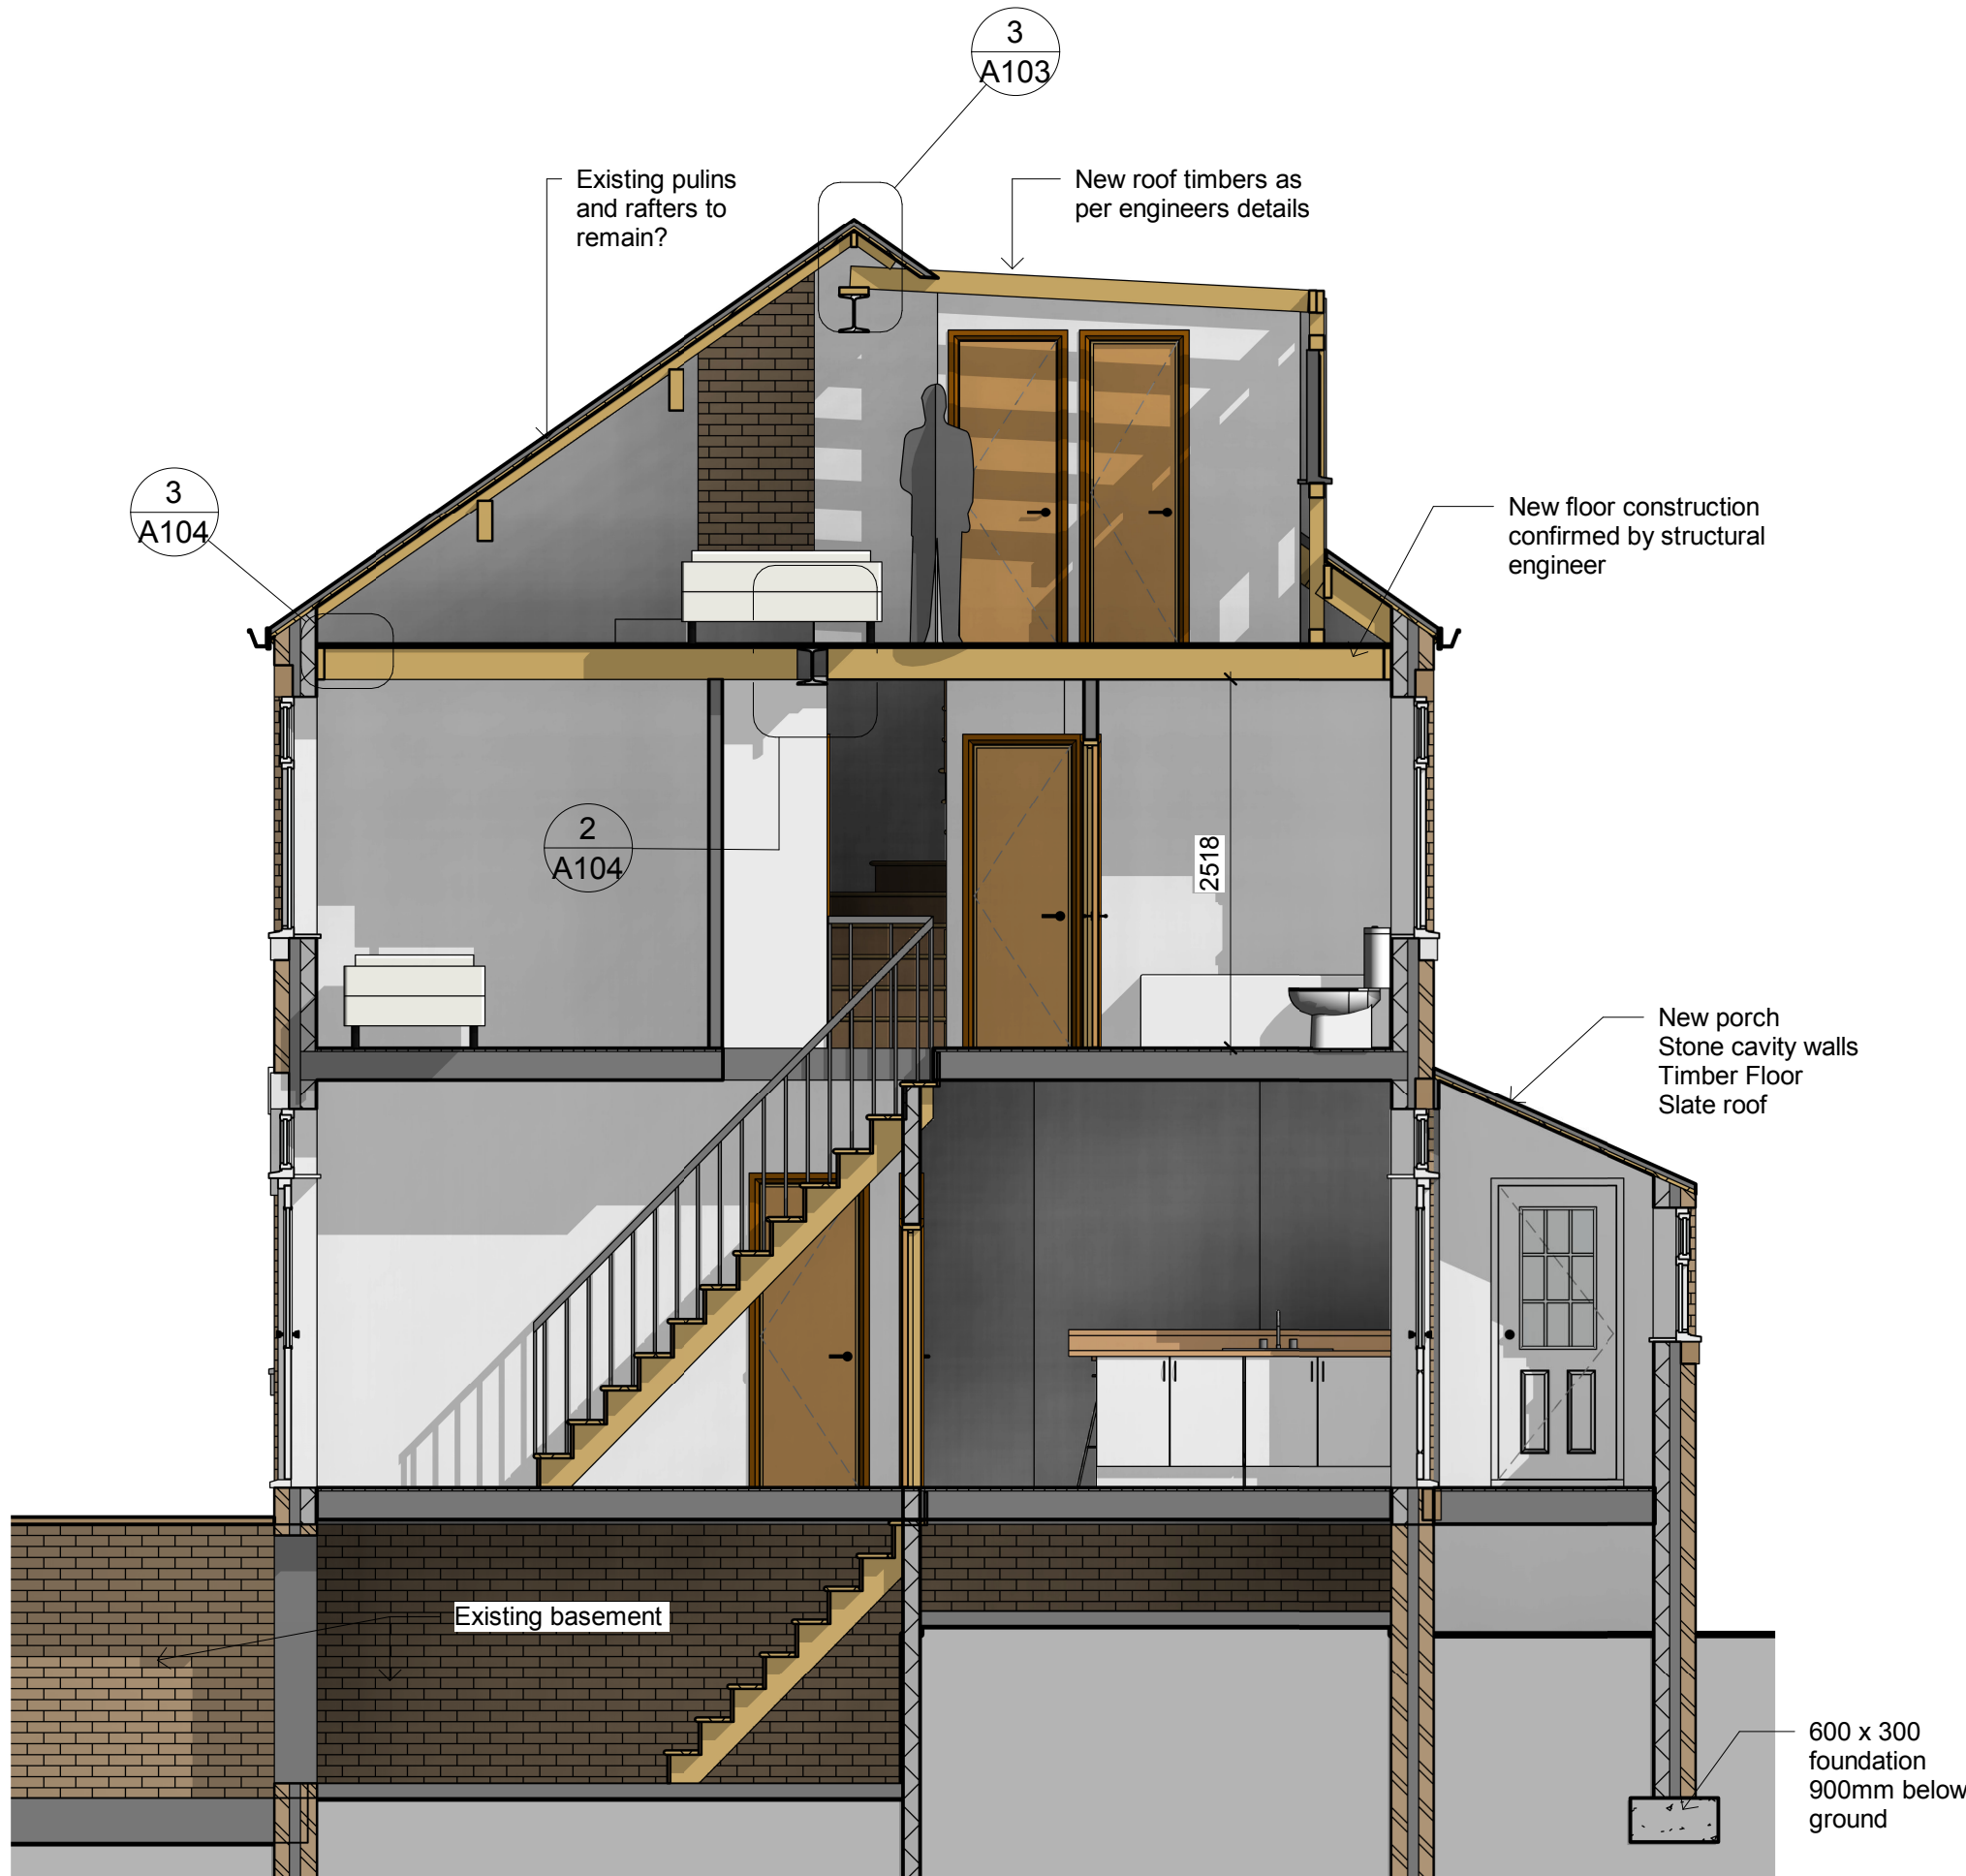

Proposed Section 1
1 : 50

GENERAL NOTES

These drawings and details have been produced for planning permission or building control approval only. Any details annotated are for this specific application and should not be used for any other purpose as they do not form a specification or scope of works.

All figured dimensions are to be confirmed by a full site survey.

All structural items / supports / openings to be designed by a structural engineer.

2 Eaves and ridge heights adjusted. FGL annotated 01.05.21

1	Gally style kitchen	03.04.21
No	REVISION NOTES	DATE

CLIENT
Dave Green
PROJECT NAME AND ADDRESS
Loft Conversion / Porch
Varley Road - Huddersfield
Proposed Plans & Elevations

PROJECT STATUS Planning	SHEET A102
DATE 01/06/2021 18:56:26	
As indicated	