DO NOT SCALE IF IN DOUBT ASK

No part of this drawing may be reproduced without
prior written permission from J M H Design
J M H Design reserves all copyrights on its designs.

THIS DRAWING IS INTENDED FOR PLANNING AND BUILDING REGULATION SUBMISSIONS ONLY - AND SHOULD NOT BE USED AS A WORKING DRAWING FOR BUILDING PURPOSES

BOUNDARYS, ANGLES & DIMENSIONS ARE TO BE CHECKED ON SITE BY THE MAIN CONTRACTOR PRIOR TO COMENCEMENT OF WORKS

CDM Regulations
Contractor to comply fully with managing for Health and Safety : Construction (Design and Management Regulations 2015)



SW ELEVATION AS PROPOSED ~ 1:100

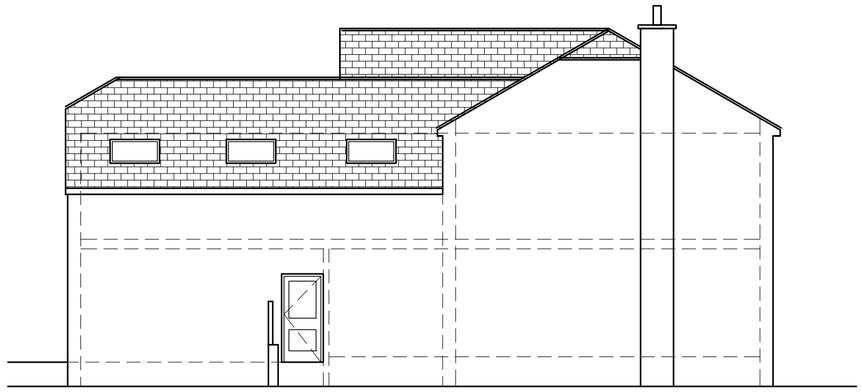

SE ELEVATION AS PROPOSED ~ 1:100



NW ELEVATION AS PROPOSED ~ 1:100

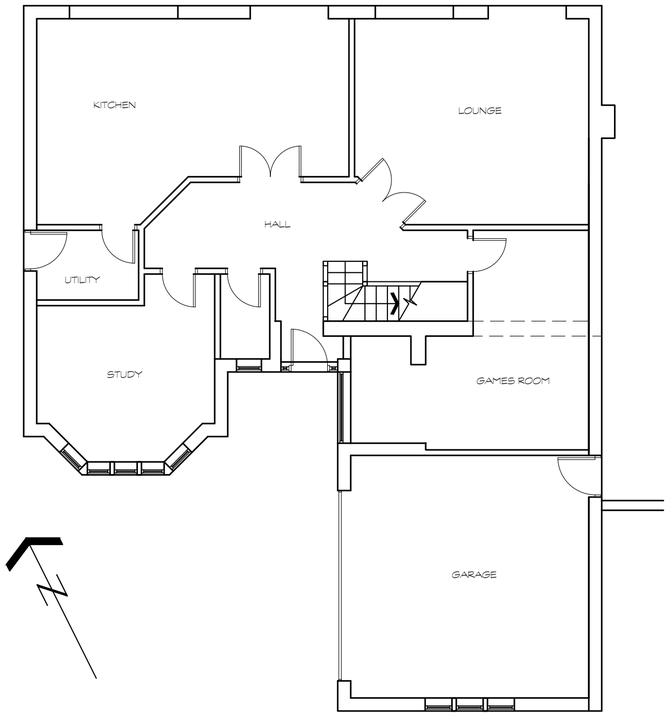

GROUND FLOOR PLAN AS PROPOSED ~ 1:100

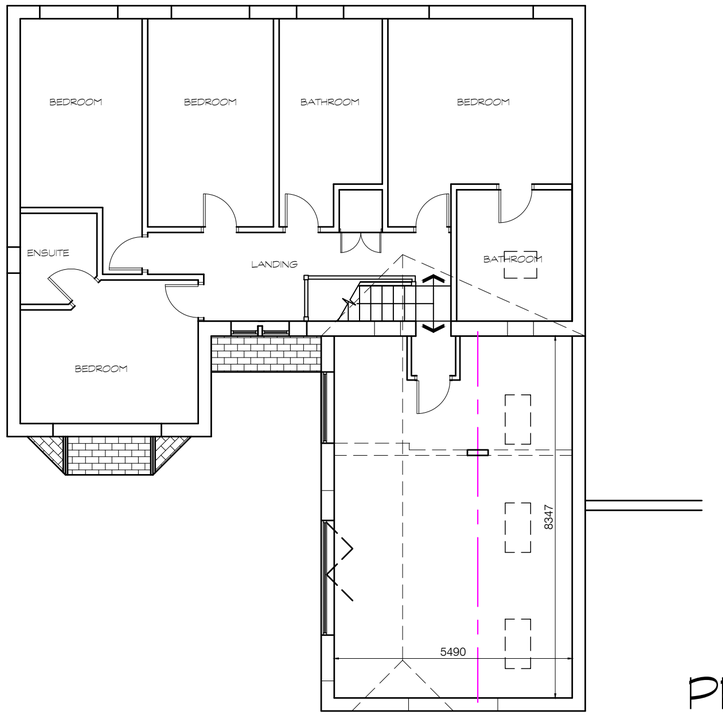

FIRST FLOOR PLAN AS PROPOSED ~ 1:100

MATERIALS

Walls	= Stone to match existing
Roof	= Artificial slate to match existing
Windows	= Grey aluminium to match existing

PROPOSED

0 1 2 3 4 5 6 7 8 9 10m

REV DETAILS DATE INITIAL

PROJECT FIRST FLOOR EXTENSION

CLIENT MRS L SENIOR
2B DINGLEY ROAD
EDGERTON HD3 3AY

TITLE PLANS AS PROPOSED

DRG No. LS/03 SCALE 1:100 @ A2

DRN BY MH DATE 19/05/21

jmh.design
architectural & interior consultants

Poplar Studios,12 Liversedge Hall Lane,
Liversedge, West Yorkshire. WF15 7DB

t: 01924 518 592
e: info@jmhdesign.co.uk