




A-Z BUILDING SUPPLIES

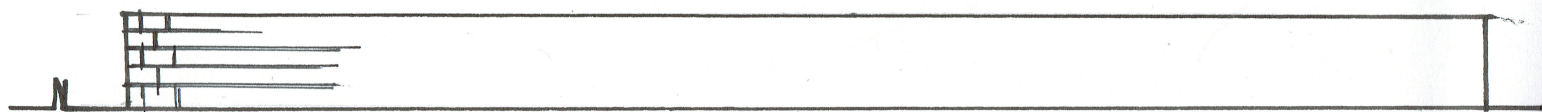


EXISTING WALL TO REAR

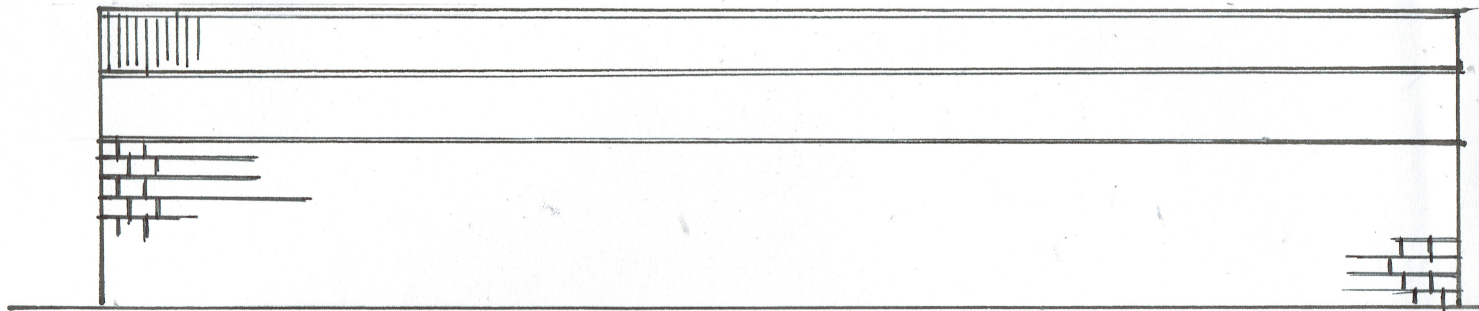


PROPOSED REAR ELEVATION

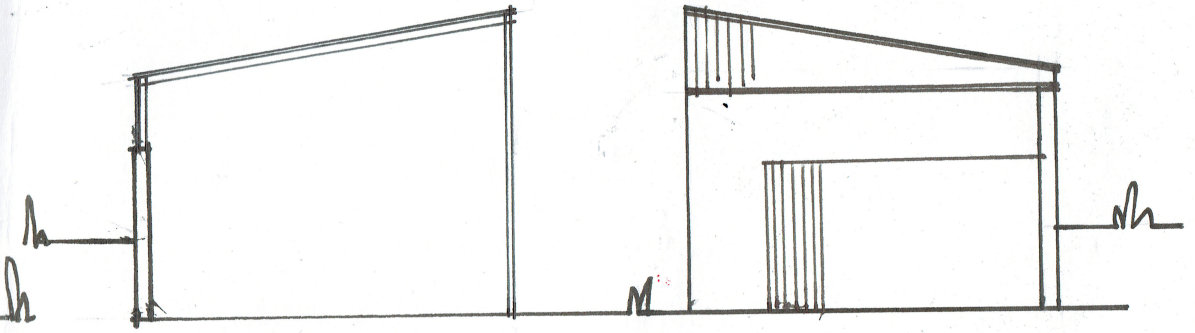

PROPOSED SIDE ELEVATIONS

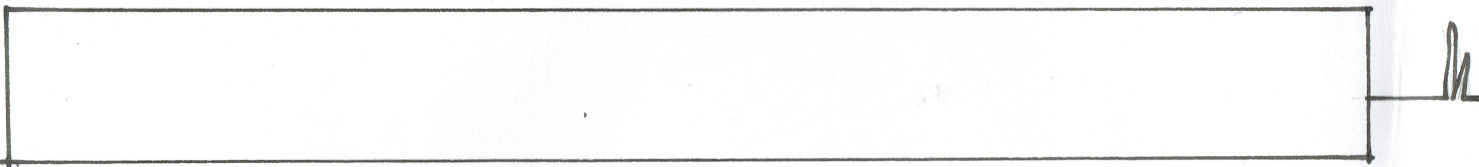


EXISTING ELEVATION TO YARD

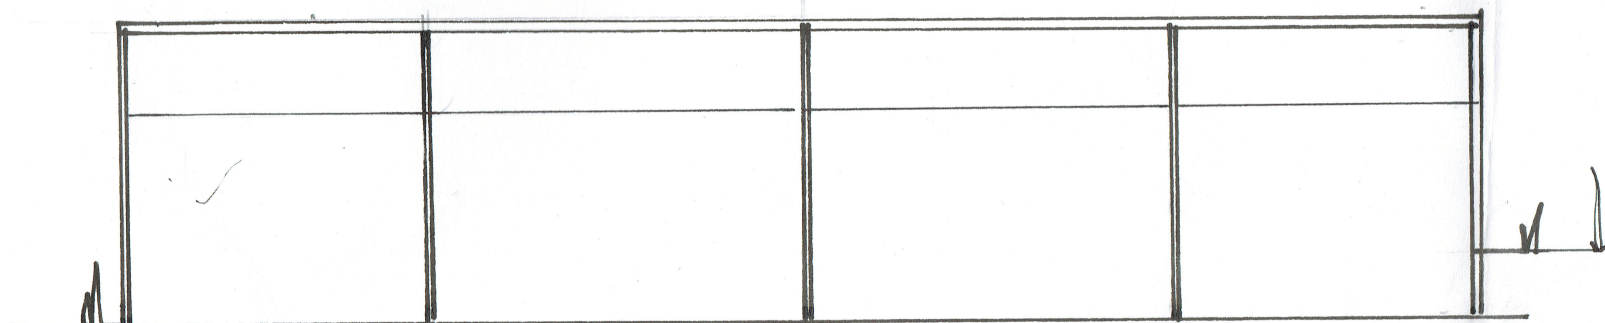

PROPOSED ELEVATION

PROPOSED PLAN VIEW

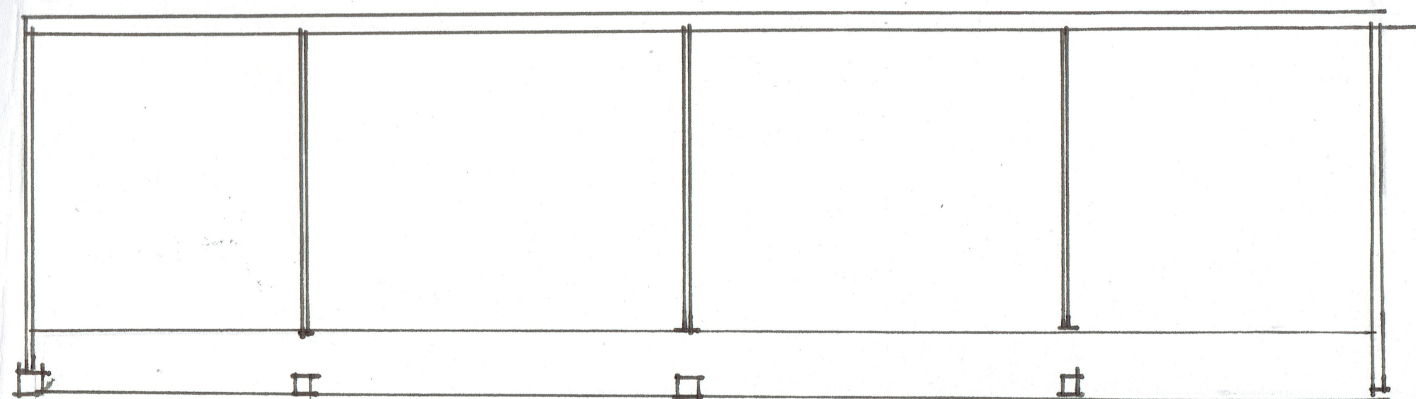

PROPOSED COVERED STORE UNIT