





elevation a

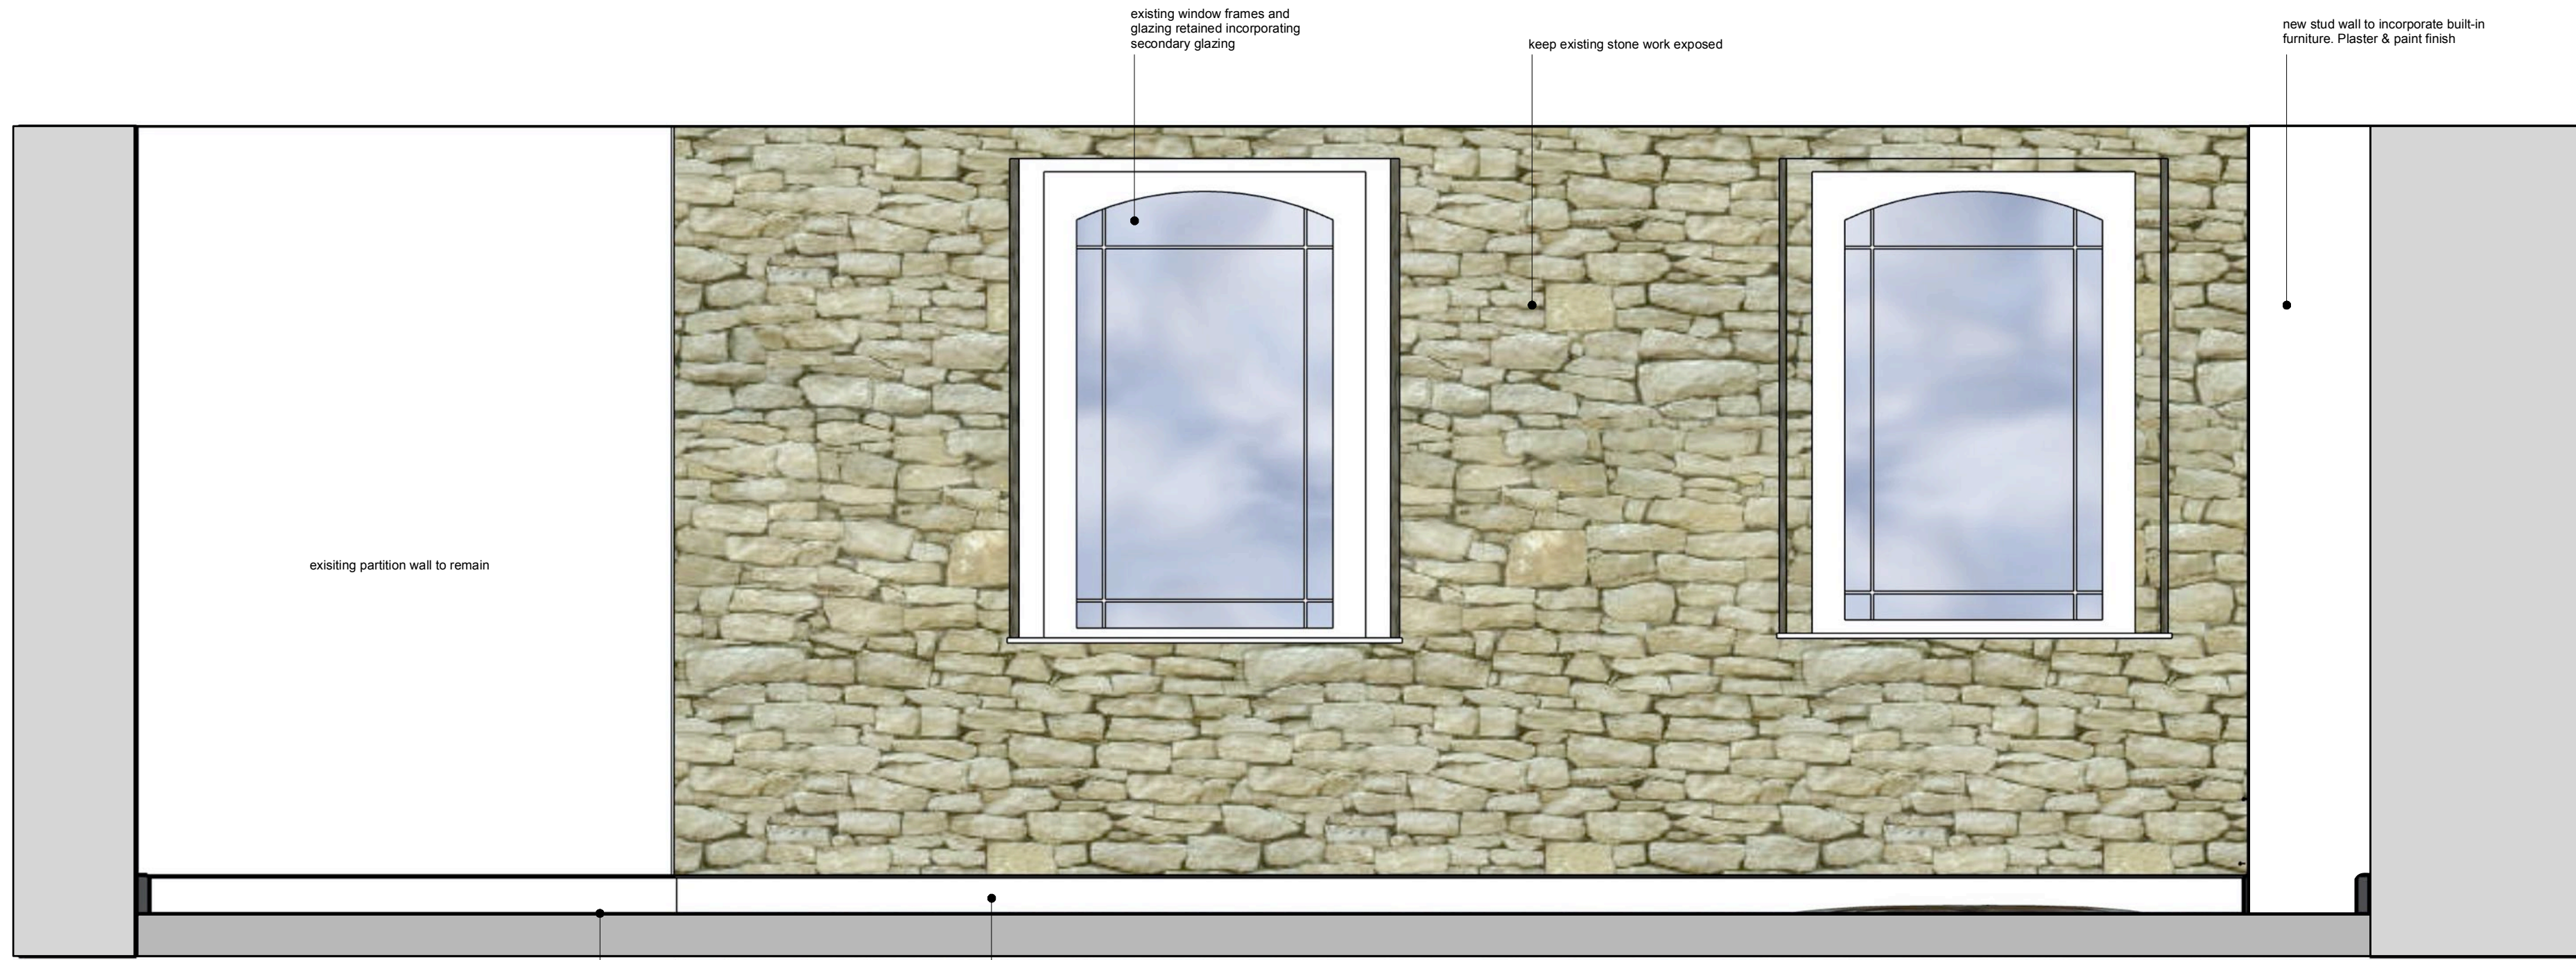

elevation b

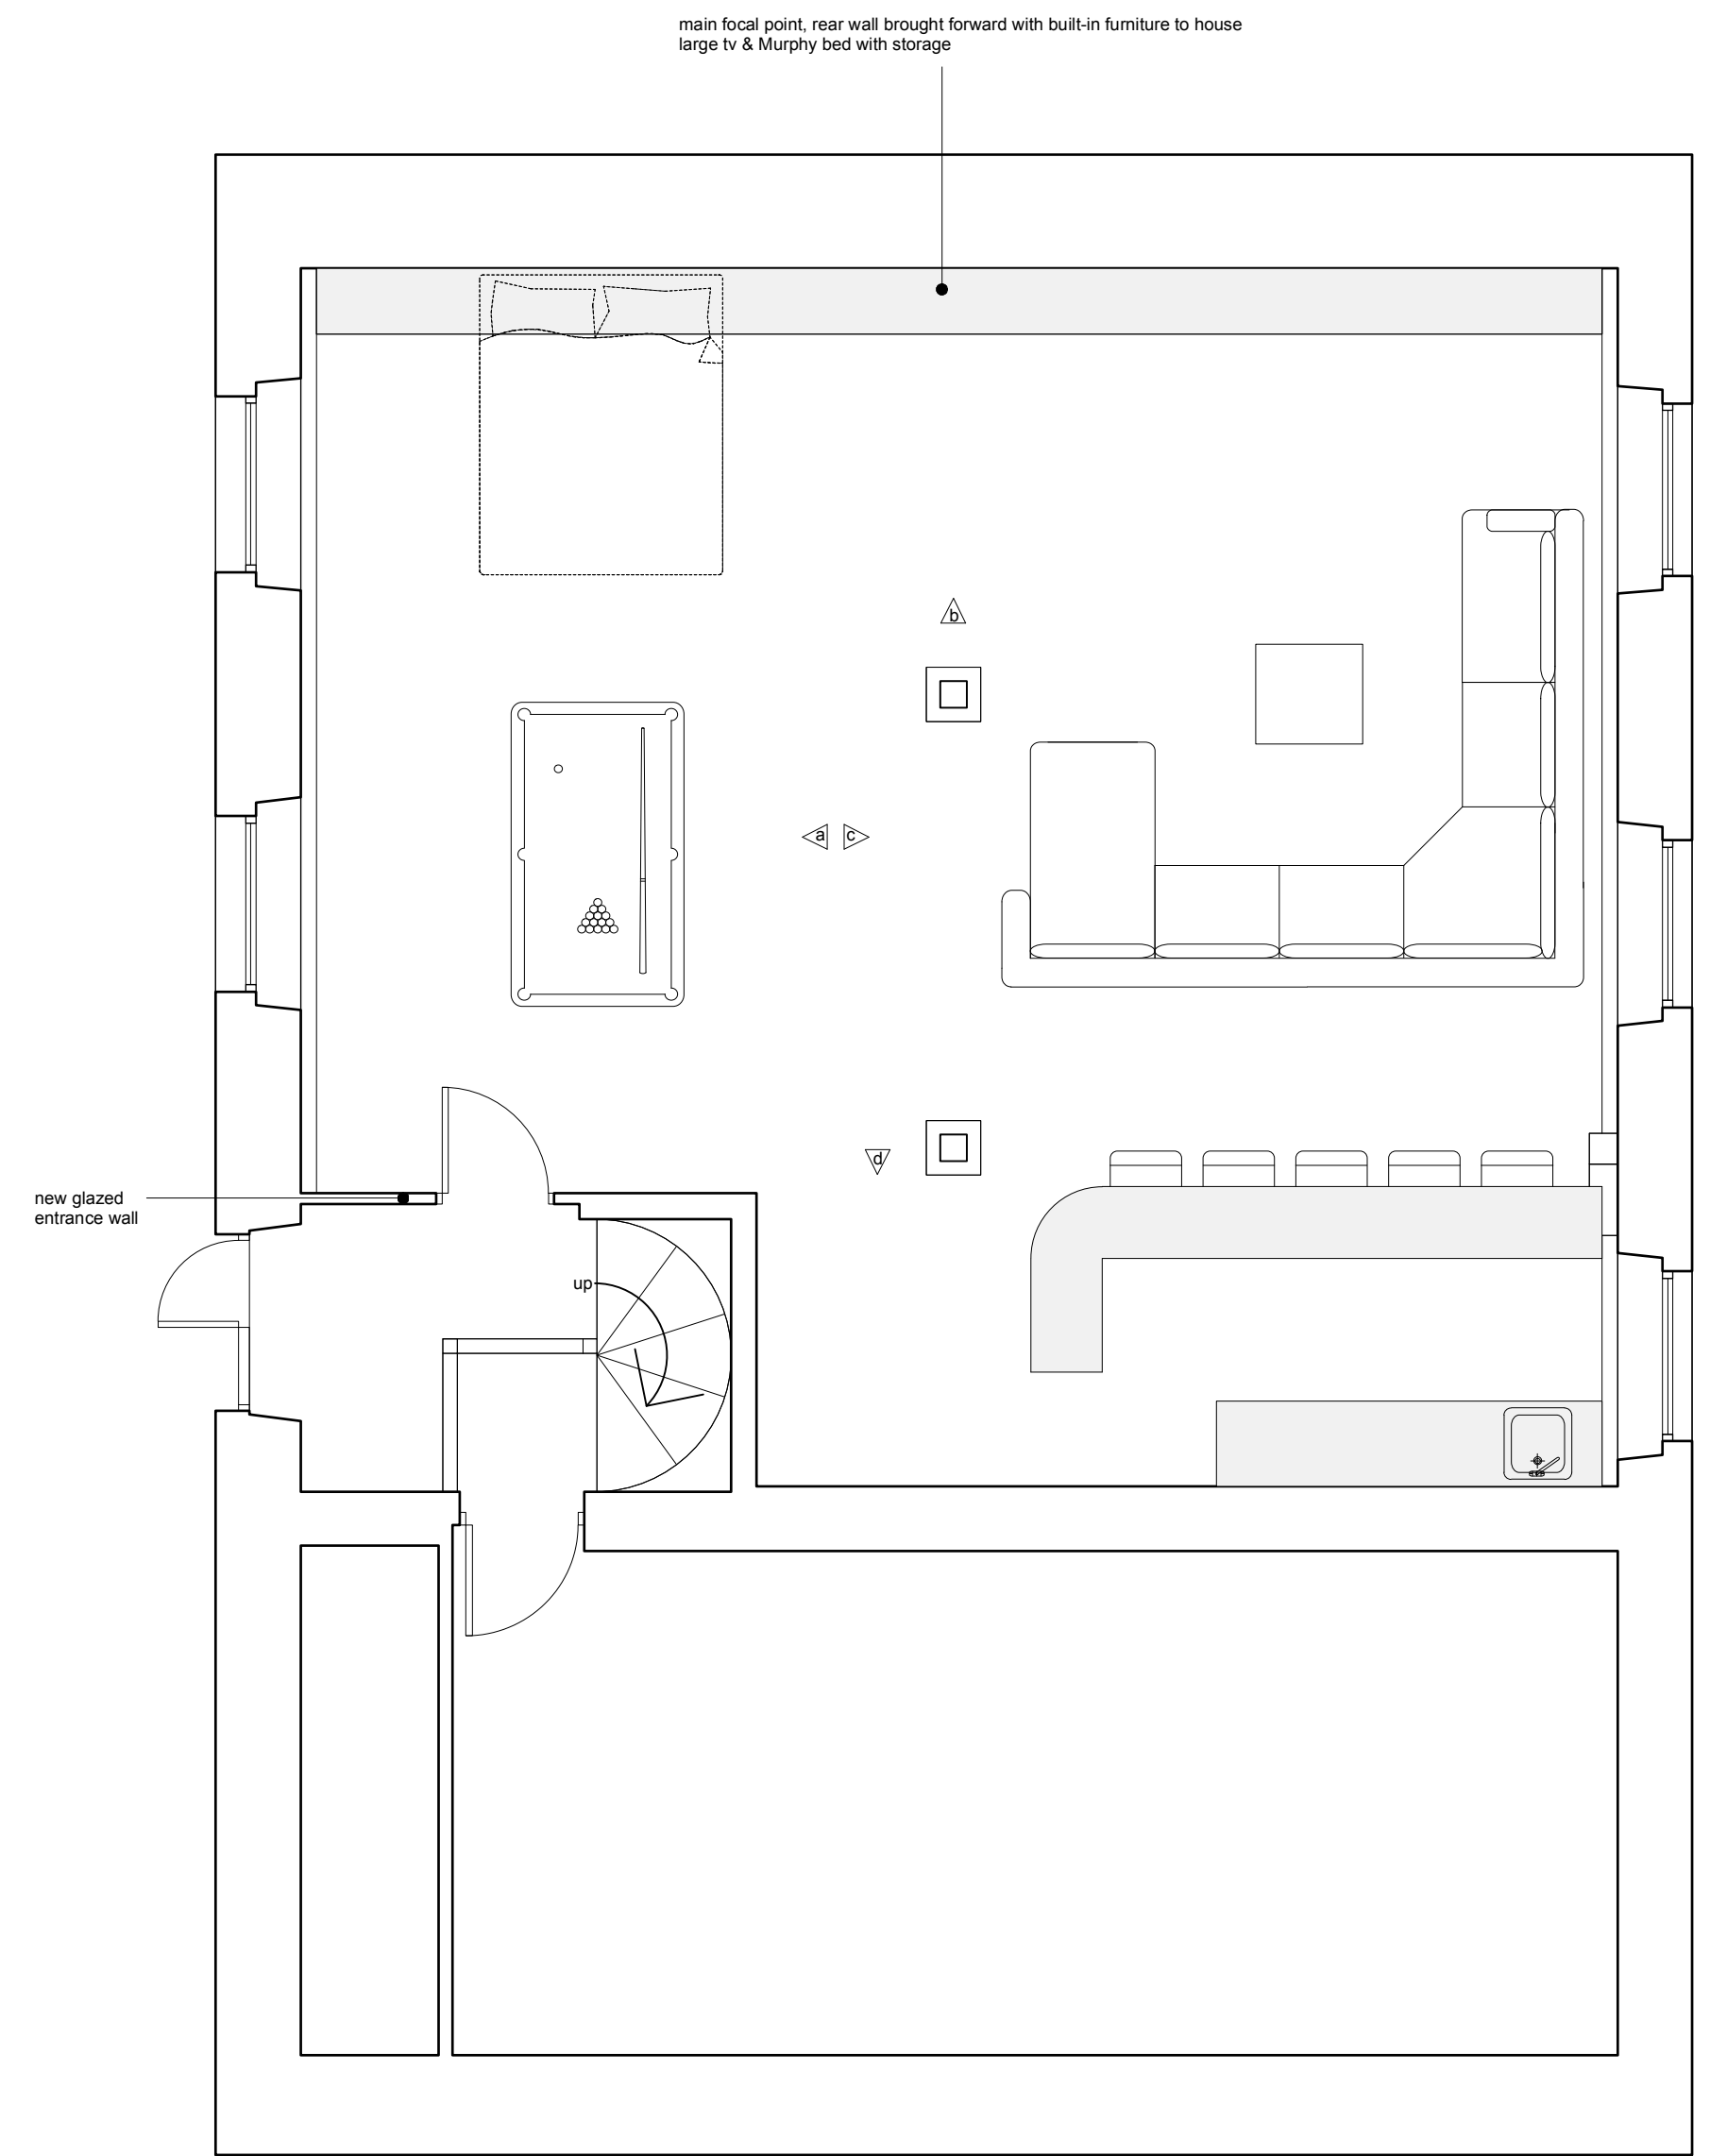

ground floor plan - layout 1

P04	Existing windows note changed to be retained with secondary glazing	20.07.21	RE	RE
P03	Elevations added	28.05.21	PM	RE
P02	Amended layout	09.04.21	PM	RE
P01	Drawing originated	23.02.21	PM	RE
rev.	description	date	drawn	approved

A**D****P**

project **Proposed Interior Design Fit-Out of Lower Ground Floor Area**
at
Church House, Giles Street Netherthong, Holmfirth, HD9 3EF
for
Mr and Mrs Craig Oddie

title **As Proposed**
number **20165D-05-P04**
scale **1:20**
size **A1**