PP09932668

WEST ELEVATION EXISTING.

55 CLOUGH LEA.
MARSDEN HD7 6DN.

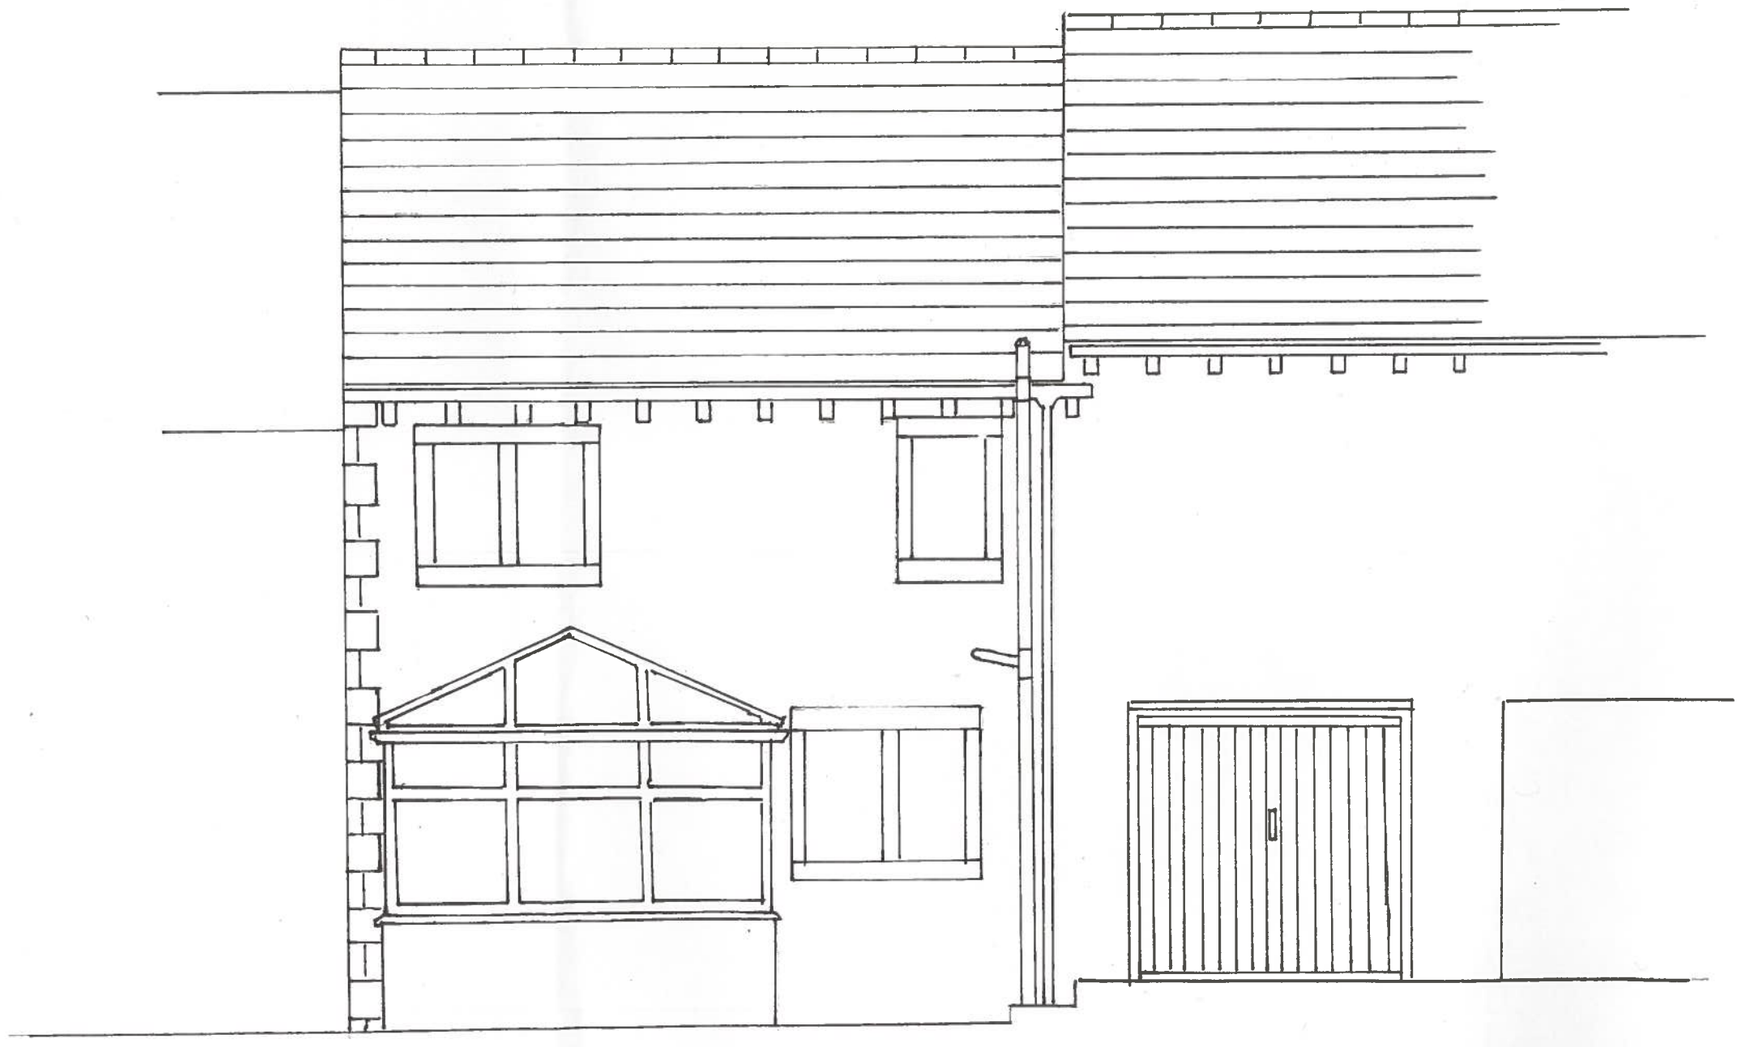

SCALE 1:50