PP09932668
55 CLOUGH LEA
MARSDEN HD7 6DN

EXISTING SOUTH ELEVATION

PROPOSED SOUTH ELEVATION.

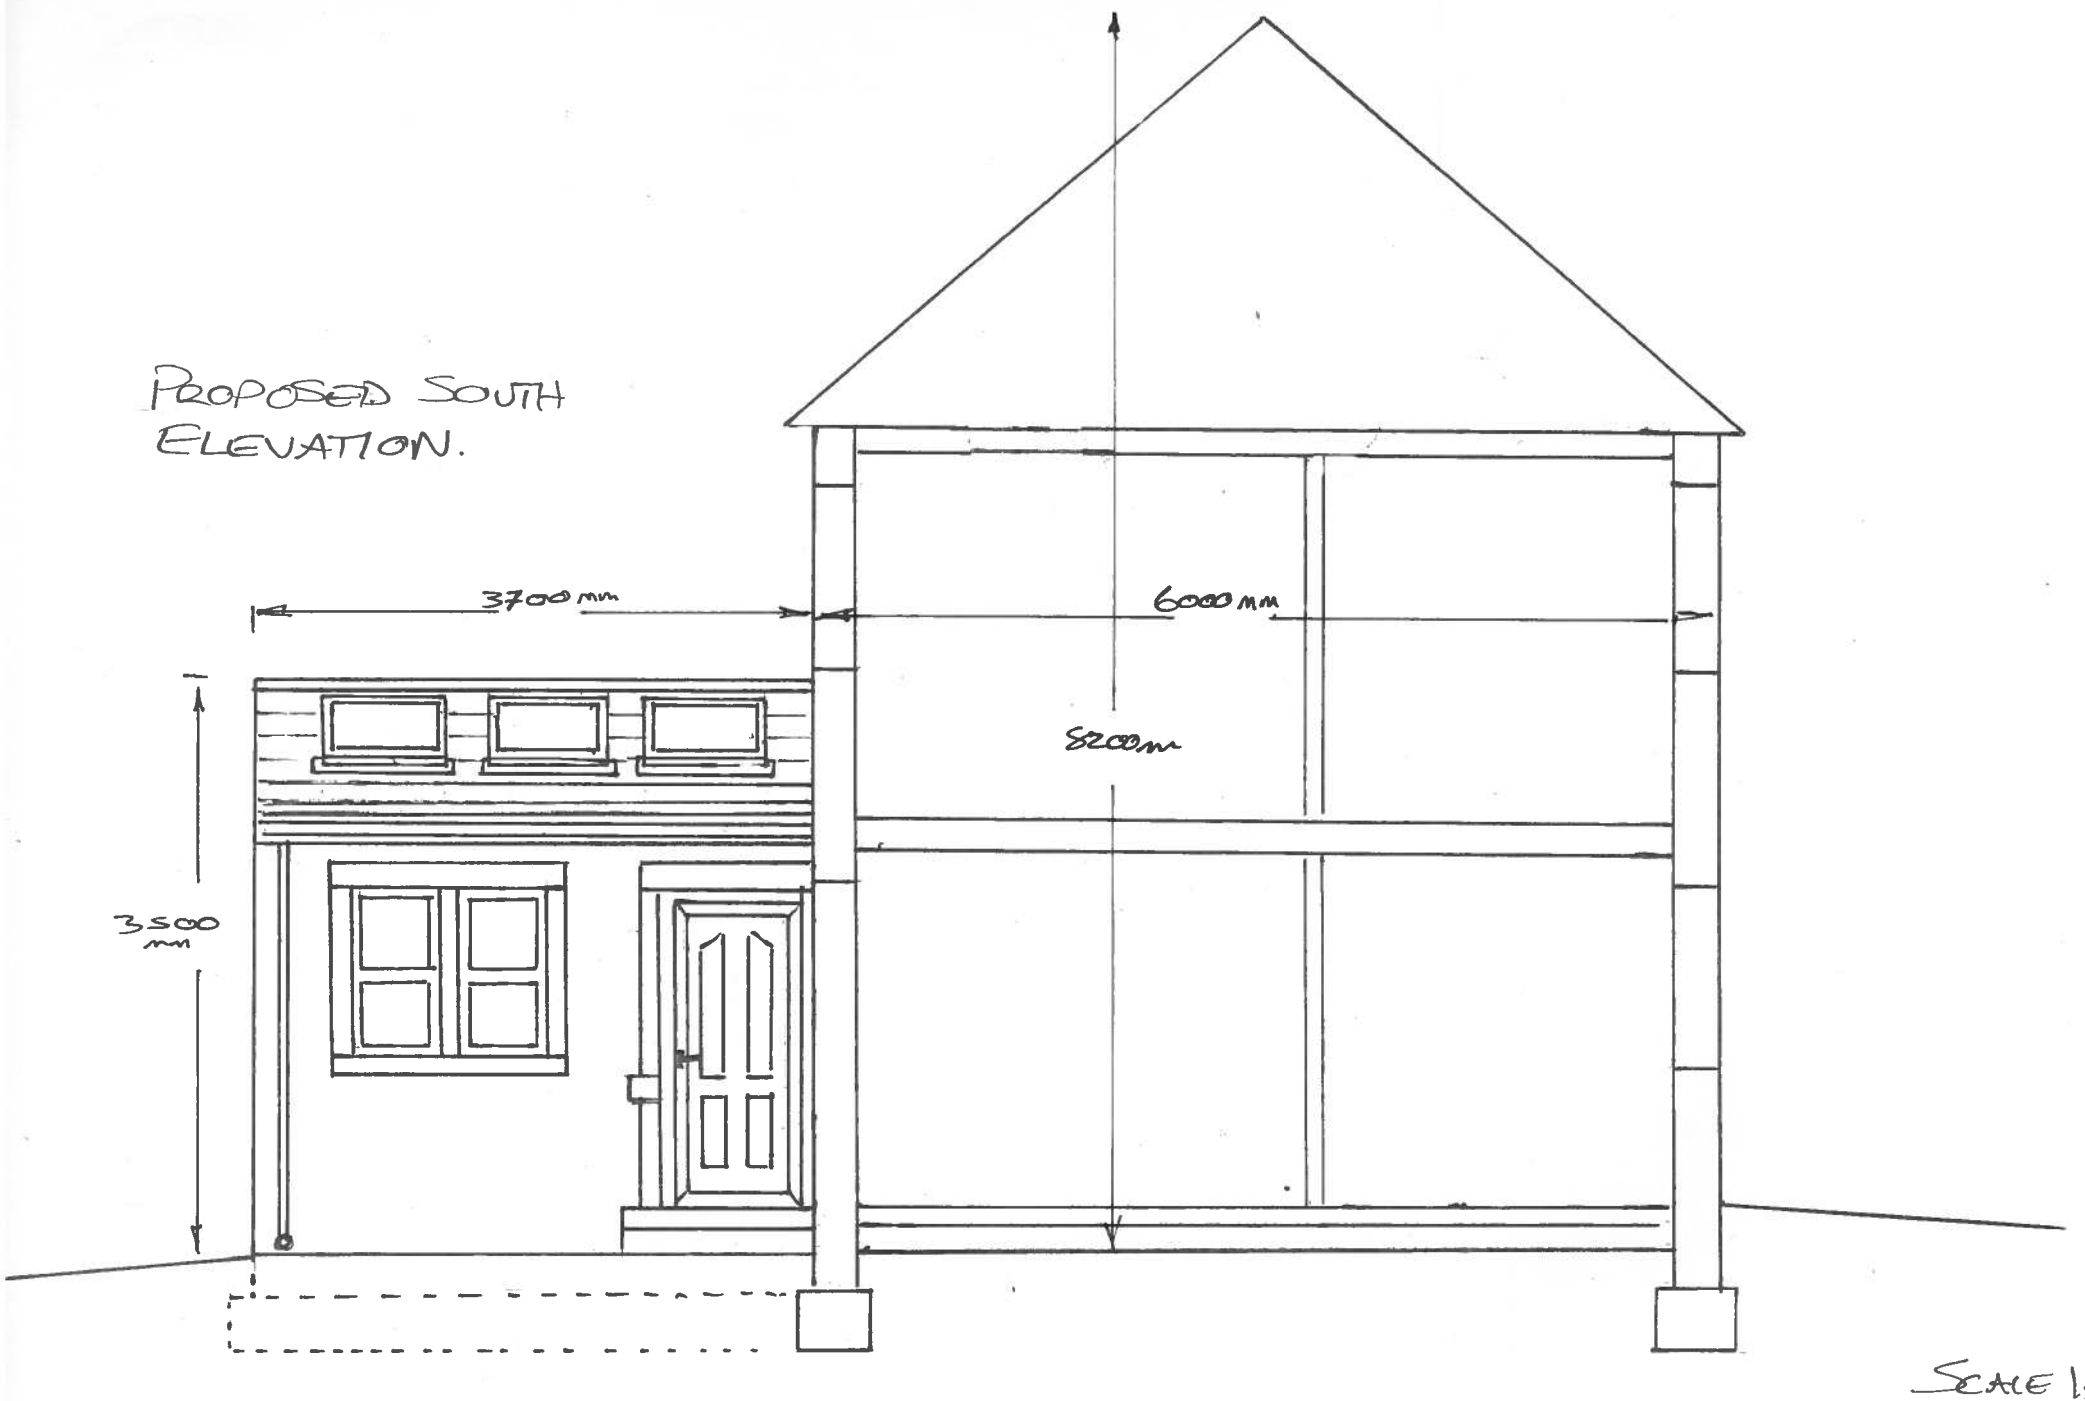

SCALE 1:50