PP09932668

WEST ELEVATION PROPOSED

55 CLOUGH LEA.
MARSDEN HD7 6DN

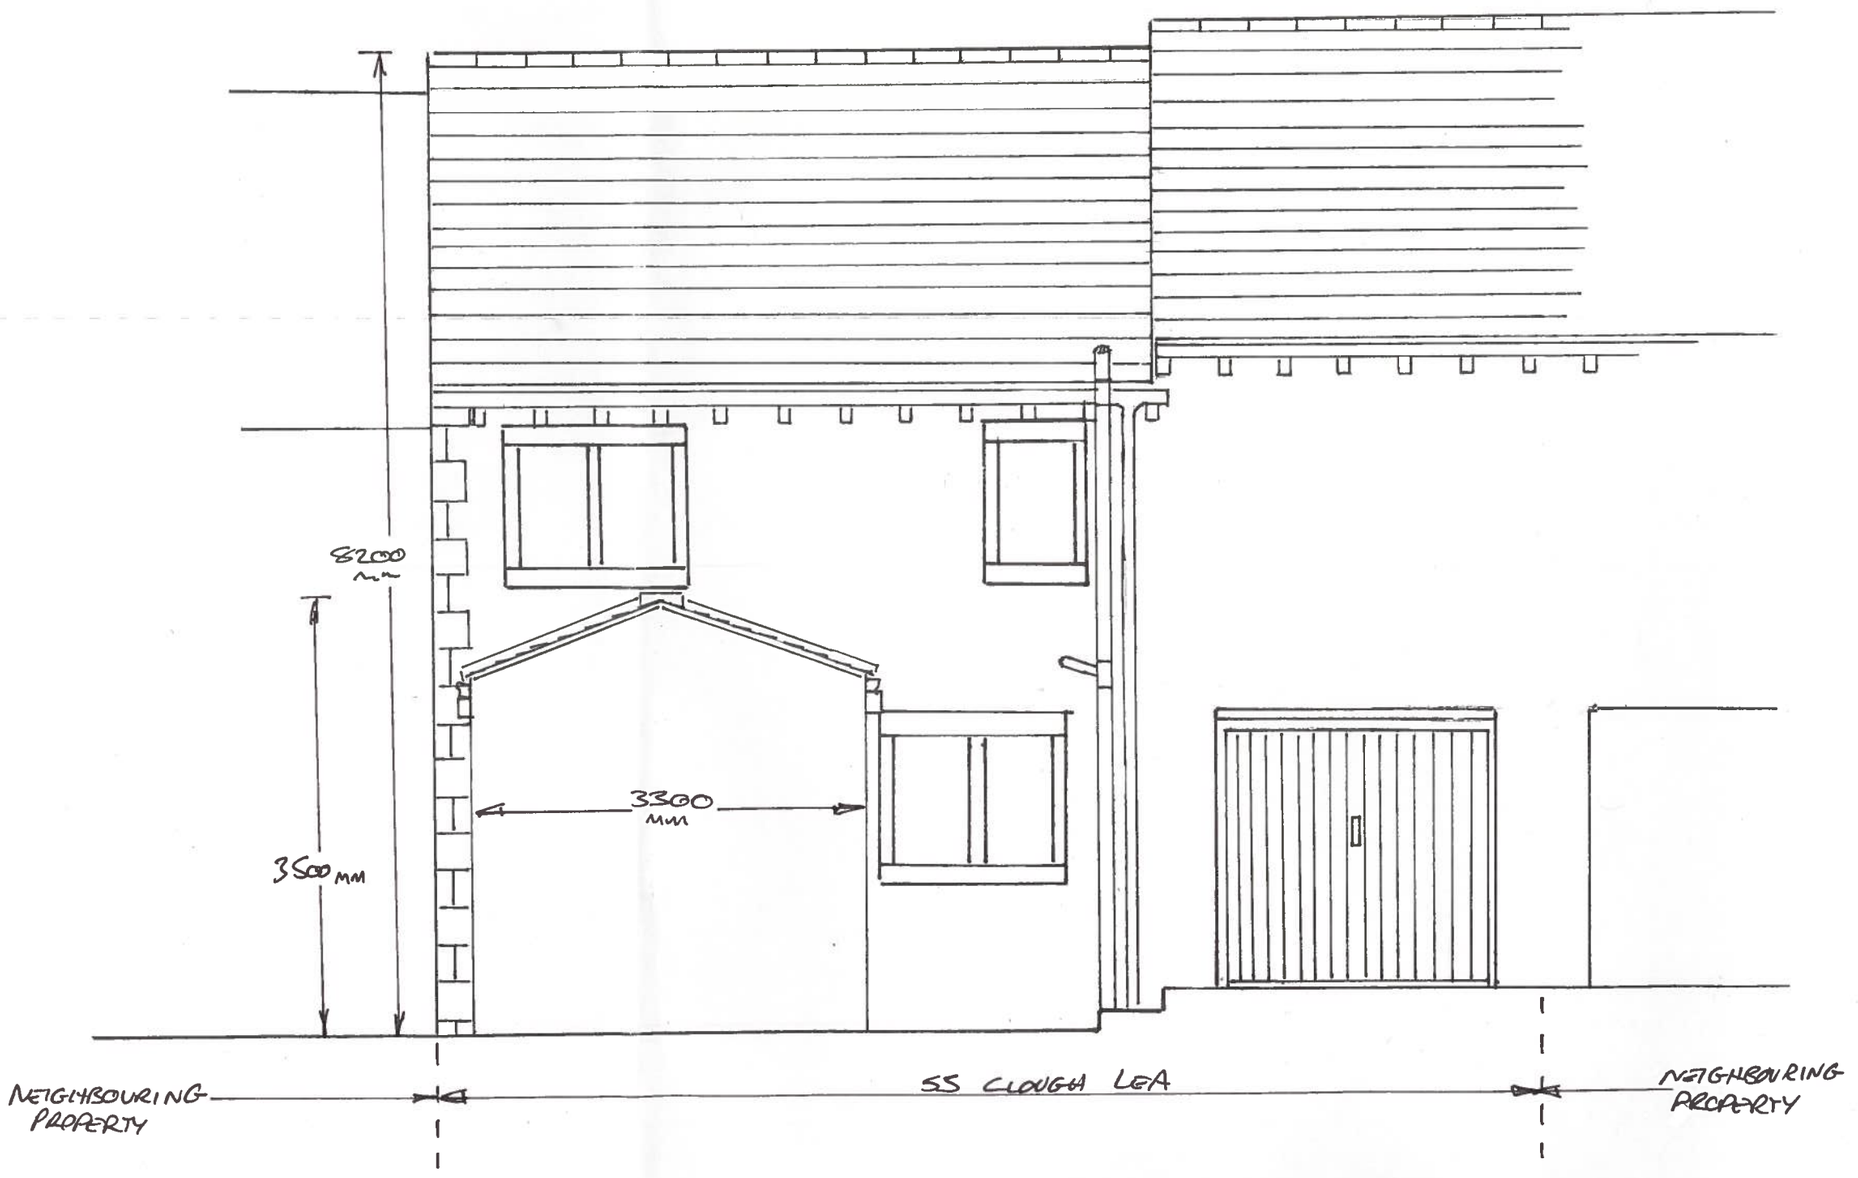

SCALE 1:50