PP0932668
SS CLOUGH LEA
HD76DN

SOUTH ELEVATION
(PROPOSED)

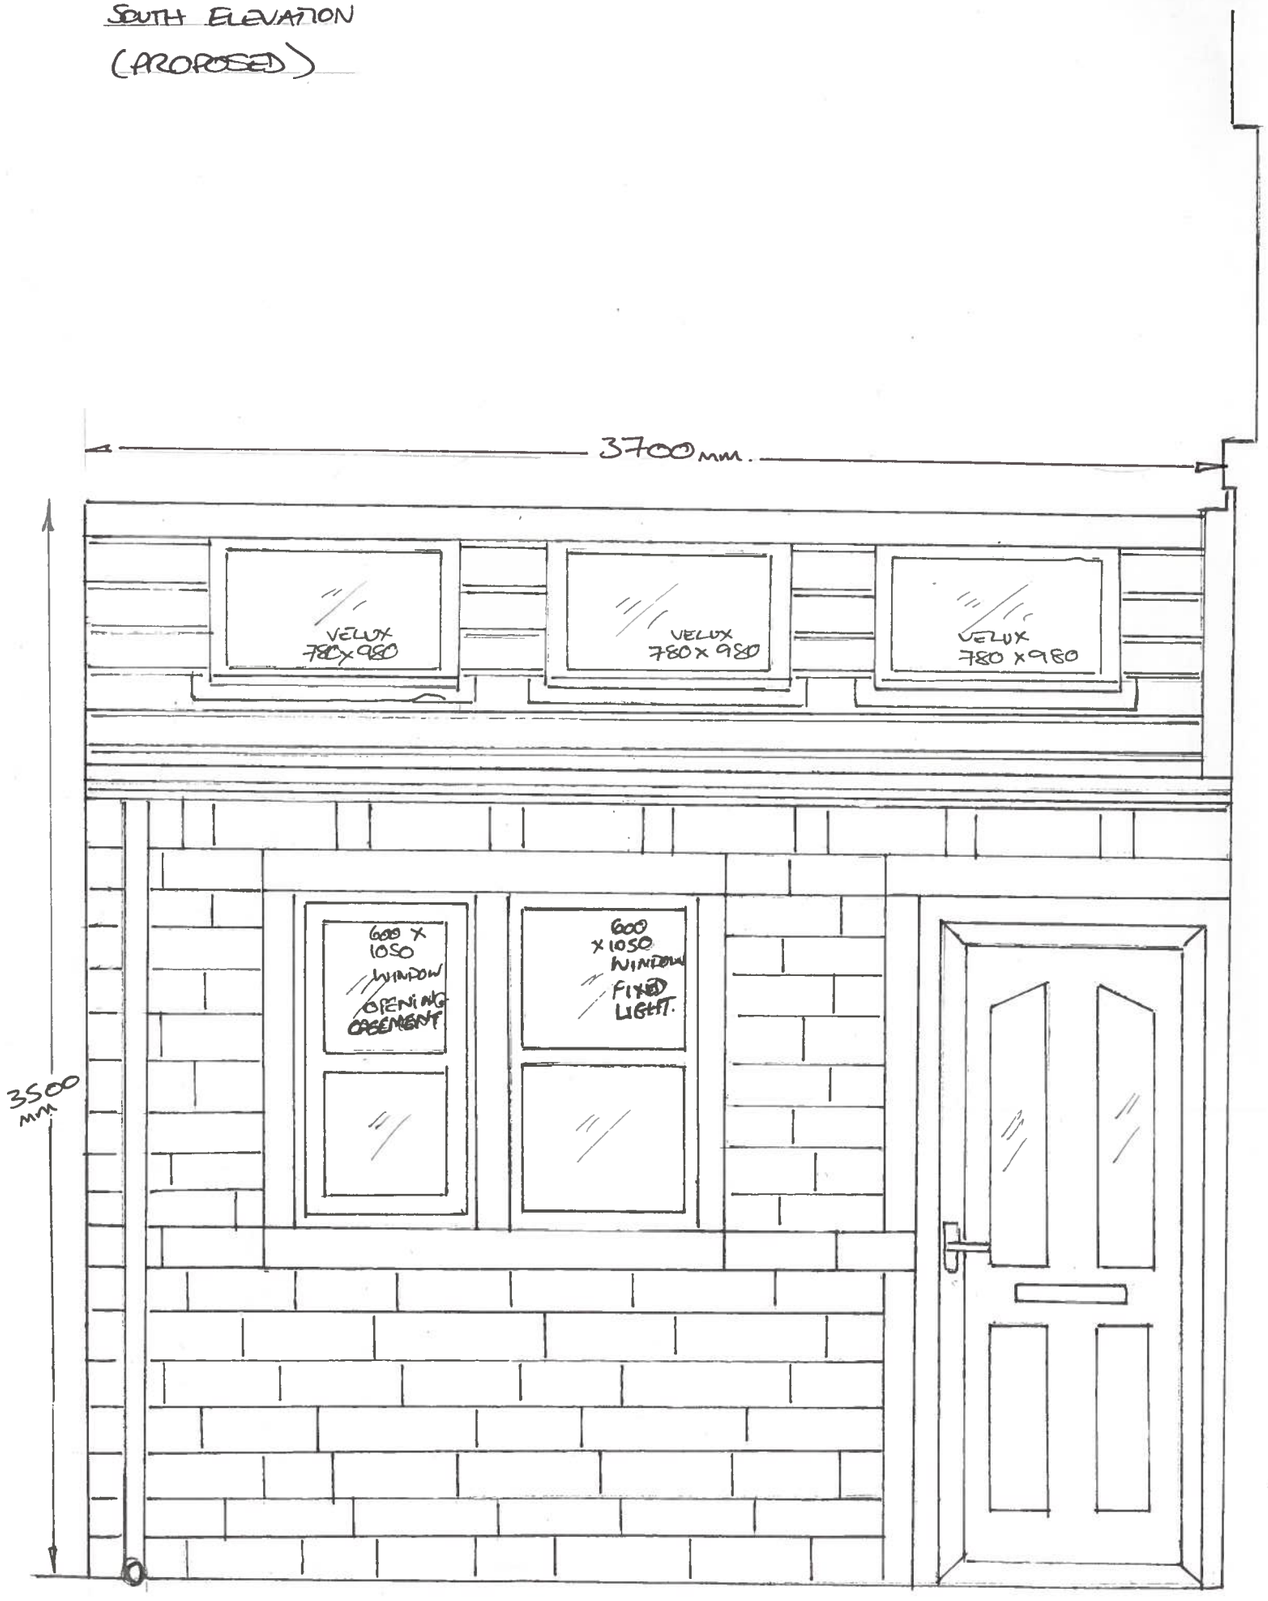

WEST ELEVATION.
(PROPOSED)

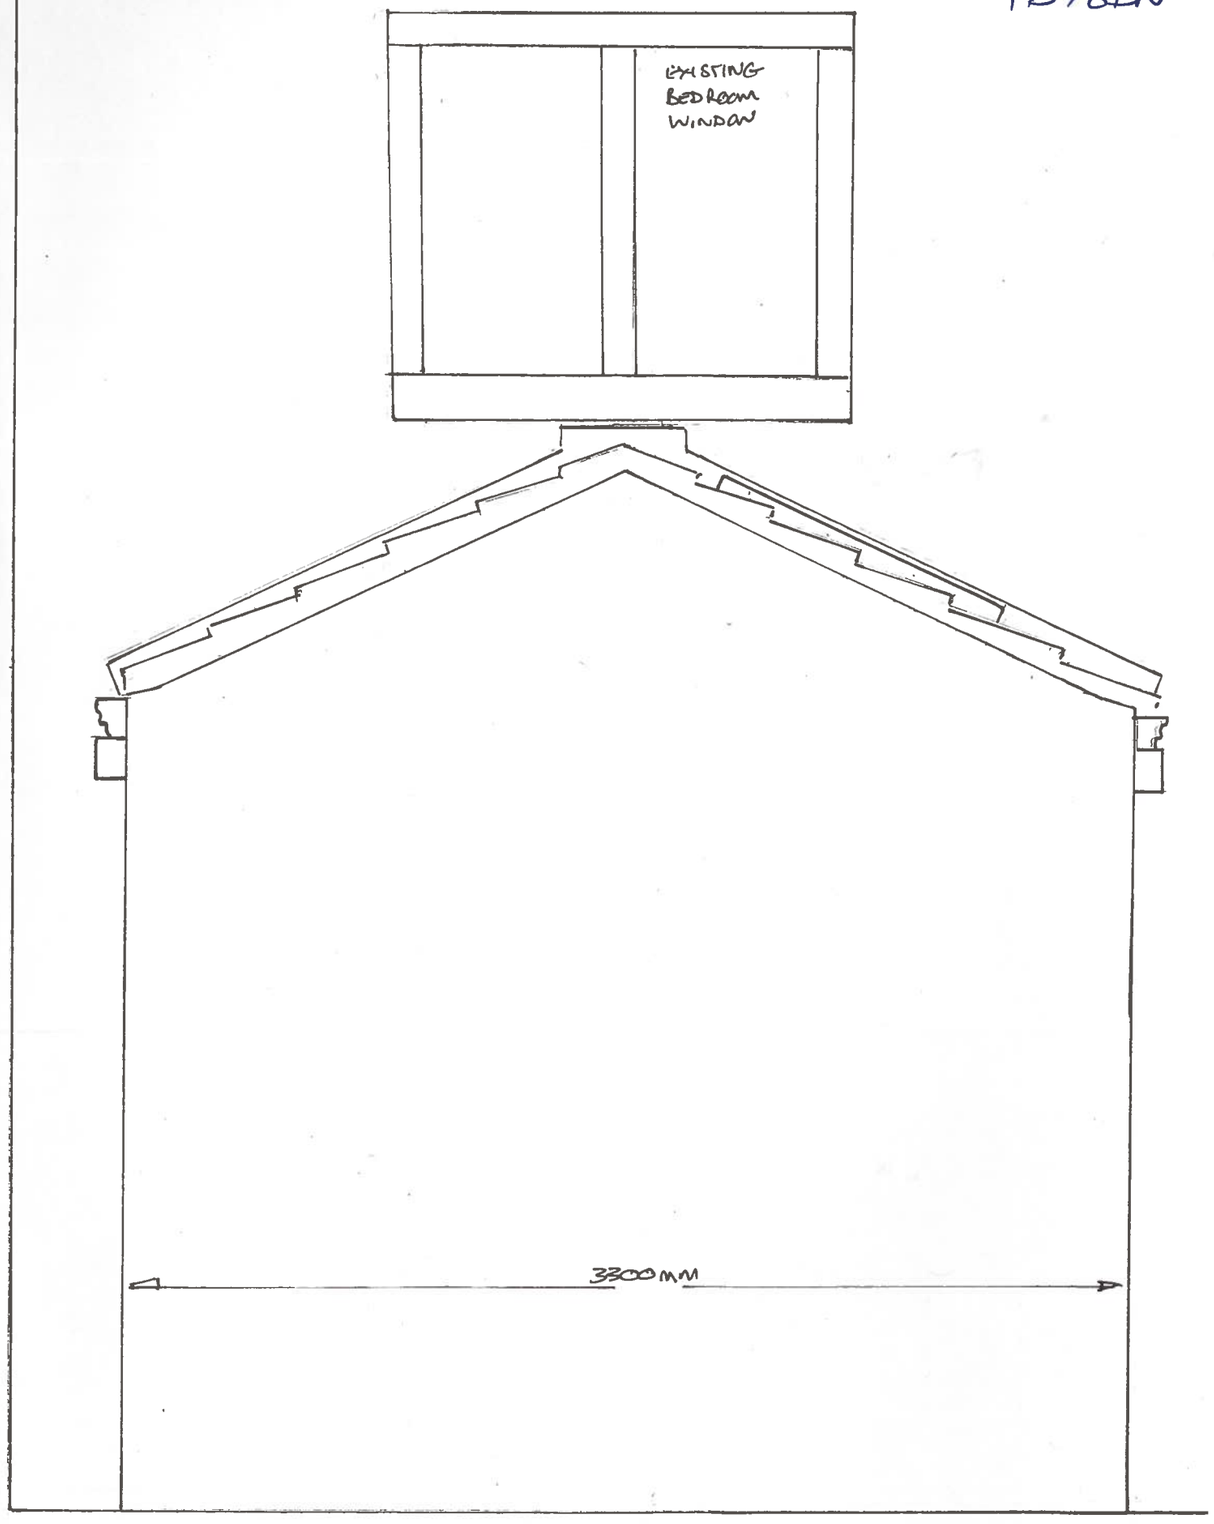

SCALE 1:20