PP0932668
SS CLOUGH LEA
HD76DN

SOUTH ELEVATION
(PROPOSED)

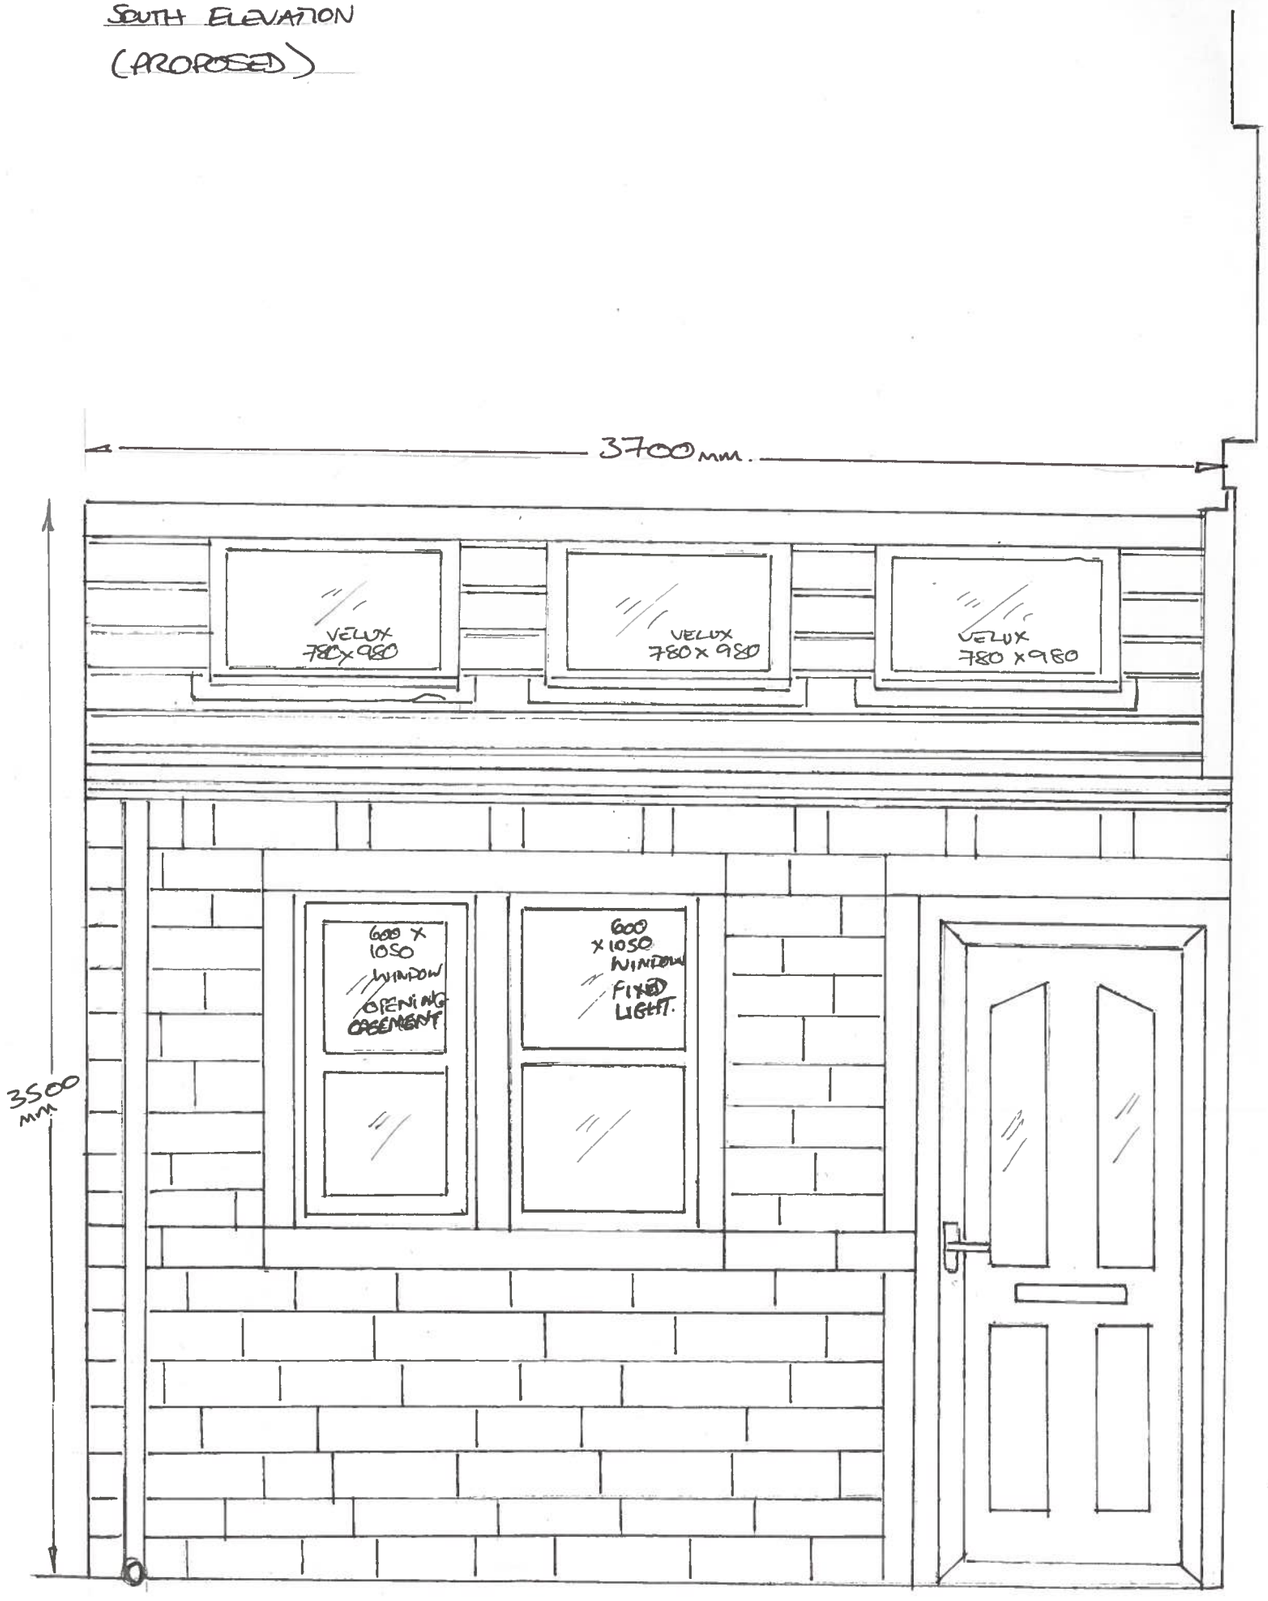


WEST ELEVATION.
(PROPOSED)

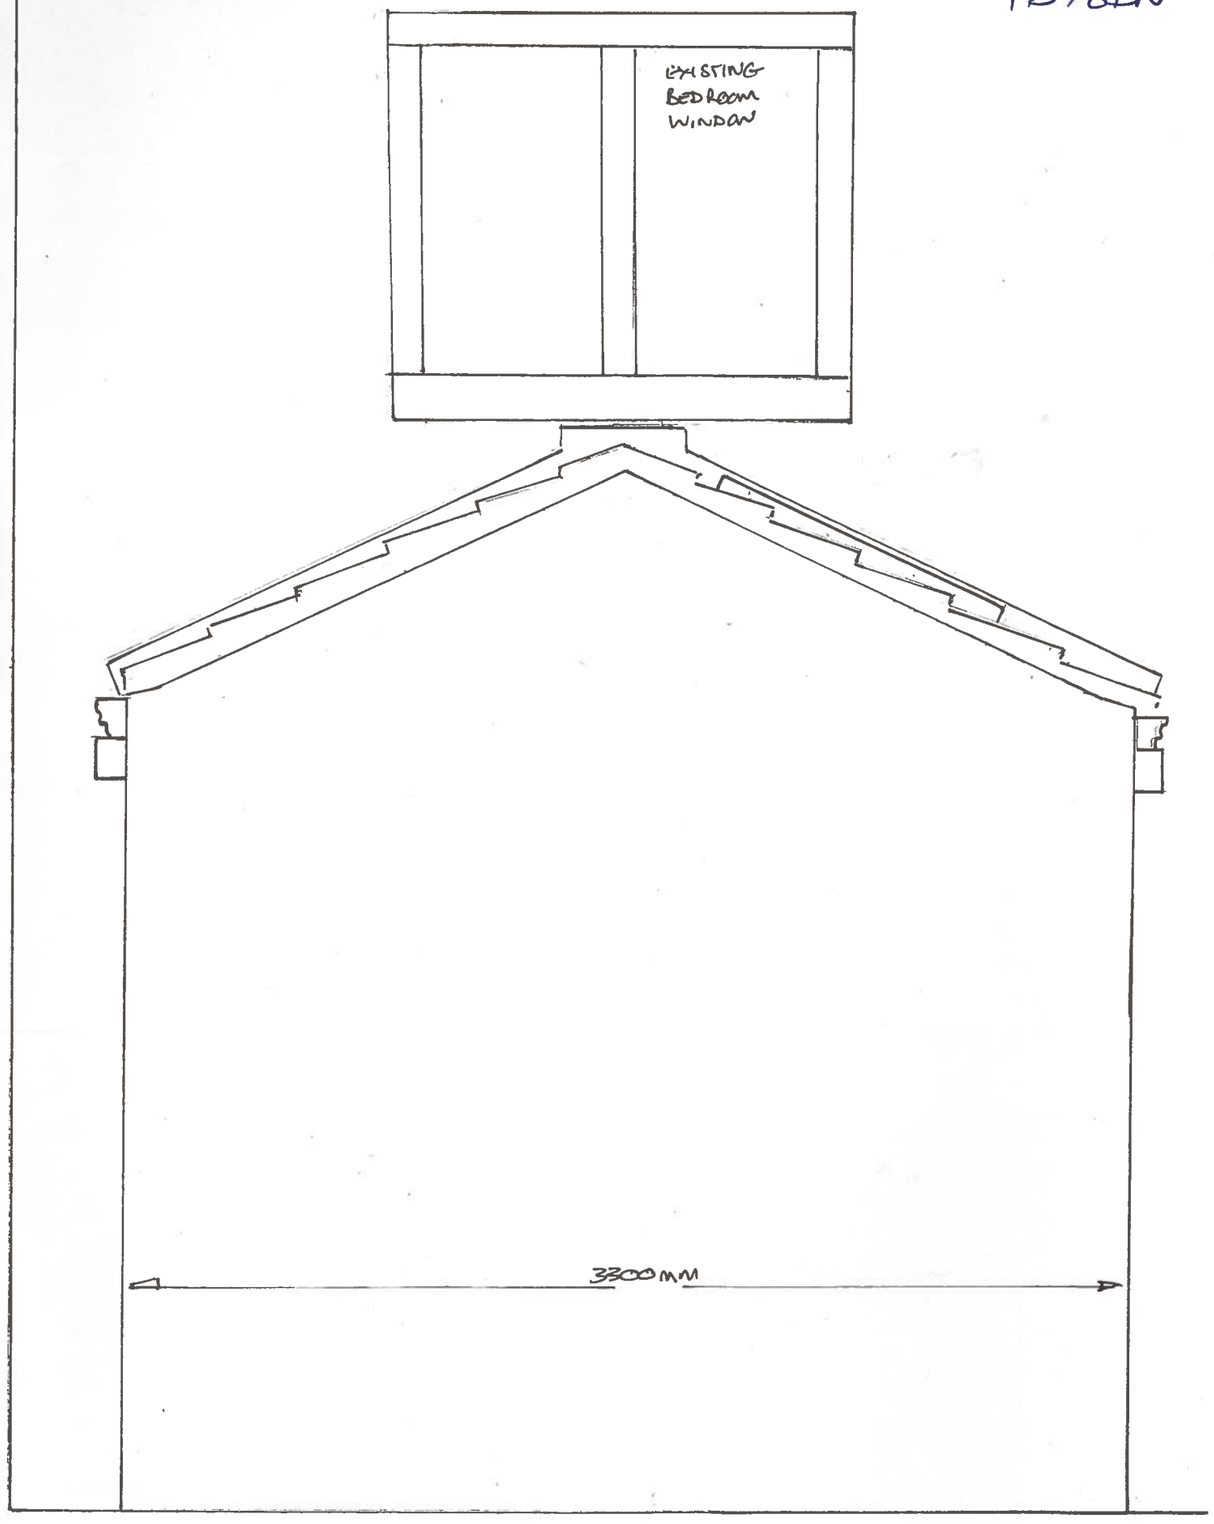


SCALE 1:20