55 CLOUGH LEA
EXISTING PLAN

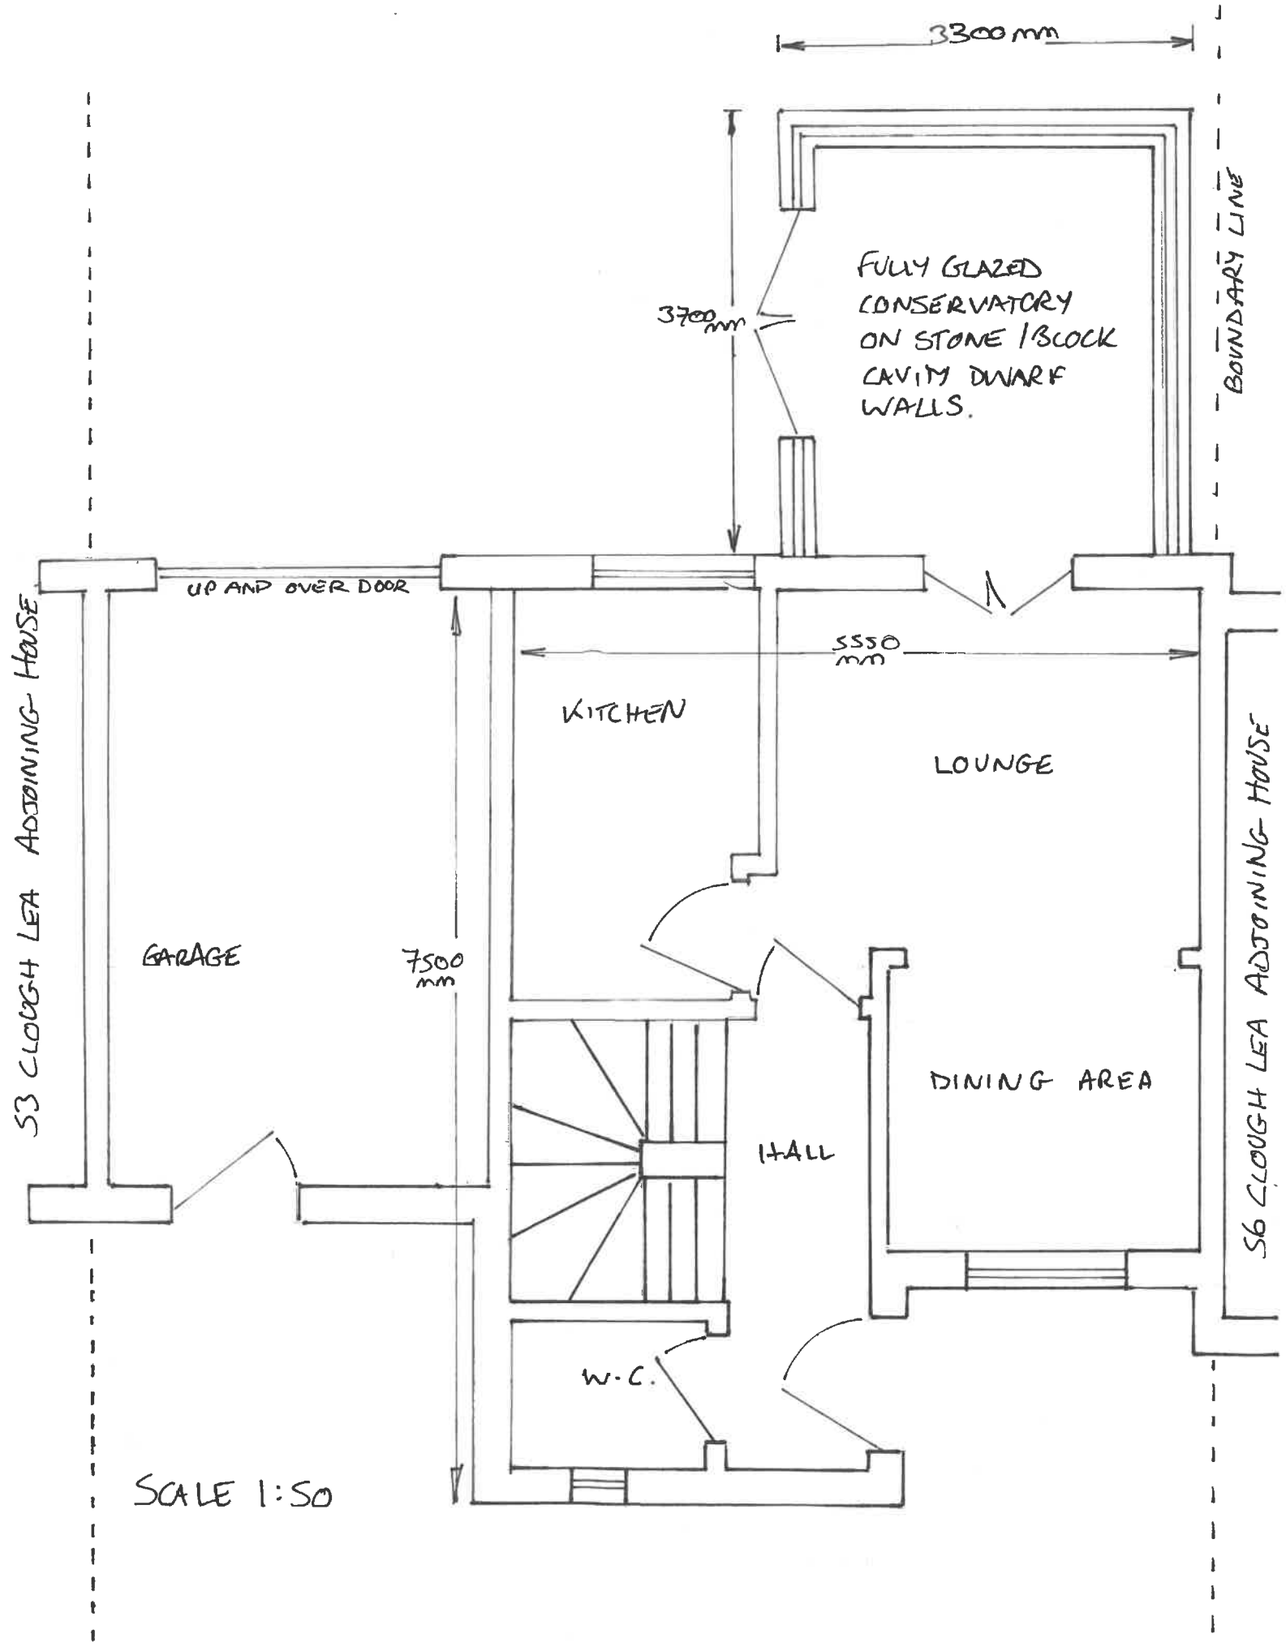

SCALE 1:50

55 CLOUGH LEA.
PROPOSED PLAN

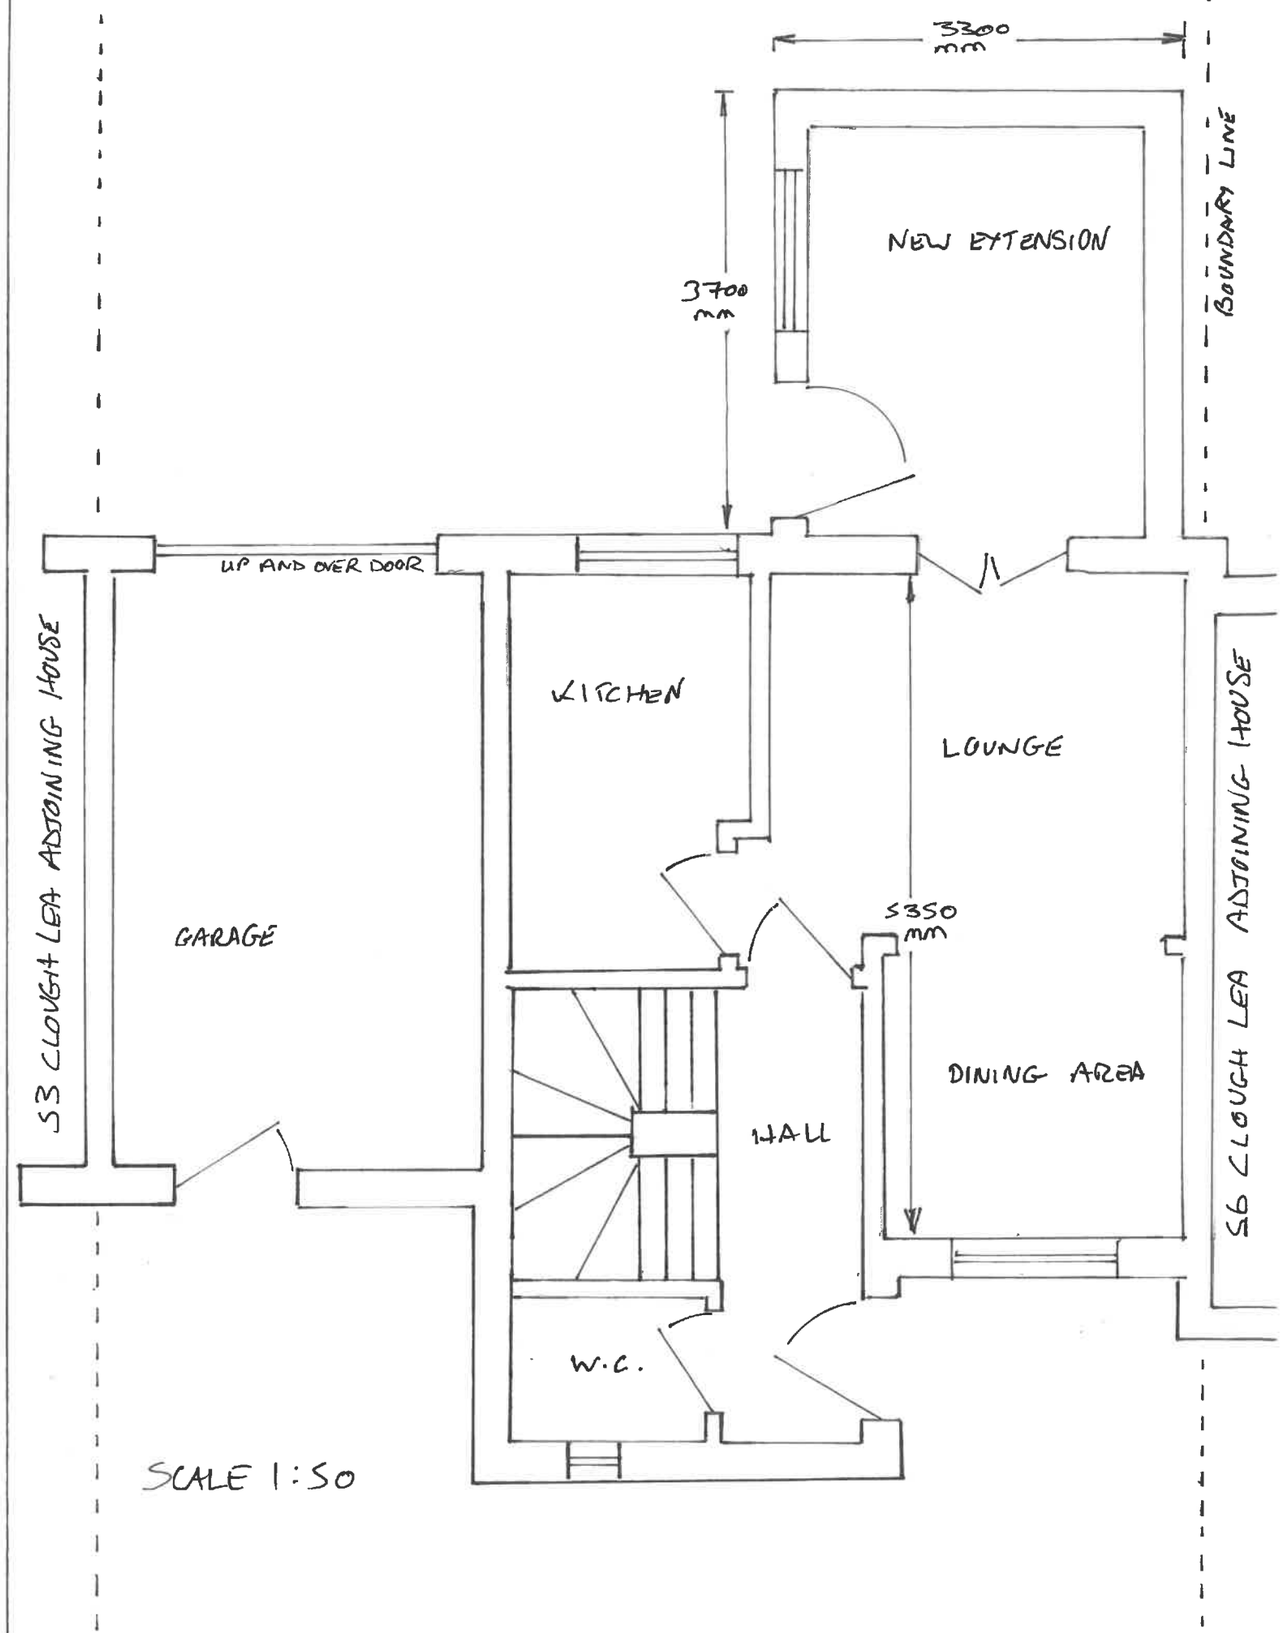

SCALE 1:50