

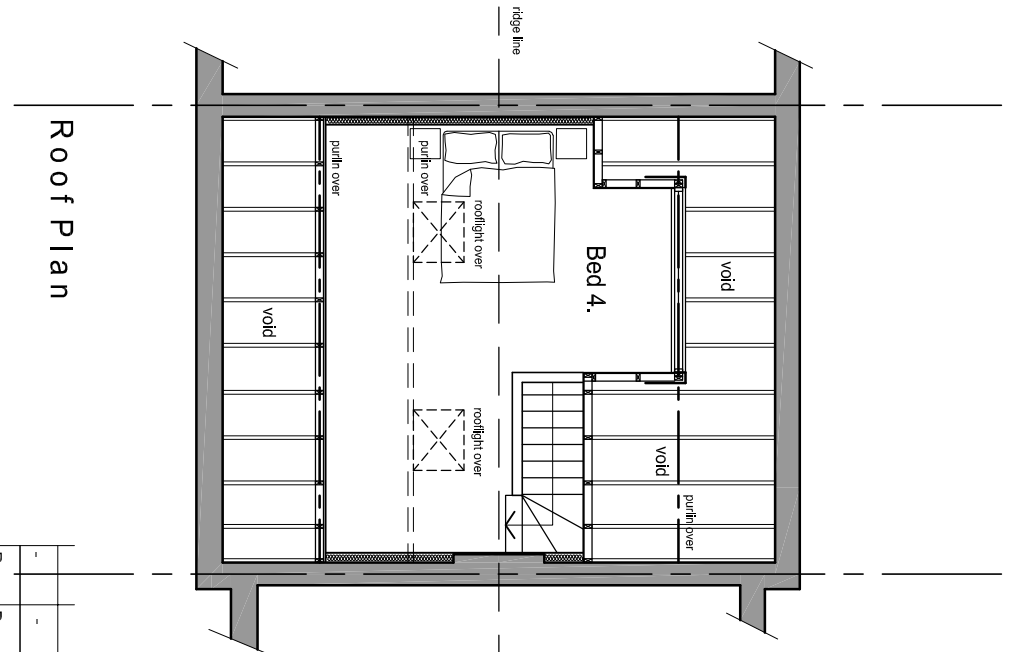


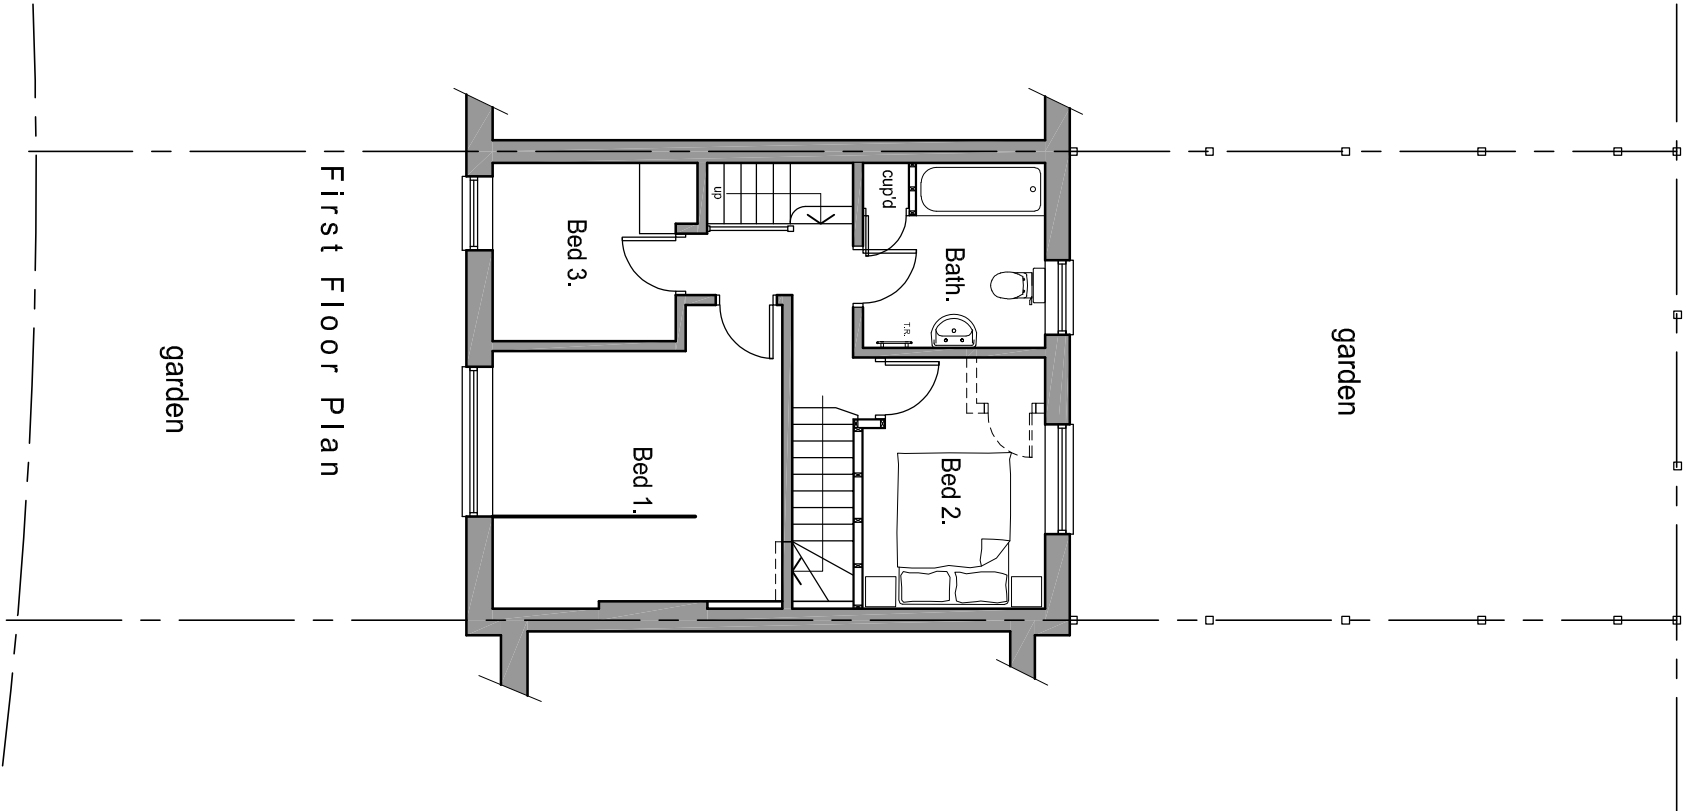

Plans as Proposed 1:100 @ A3

24 Abbey Road

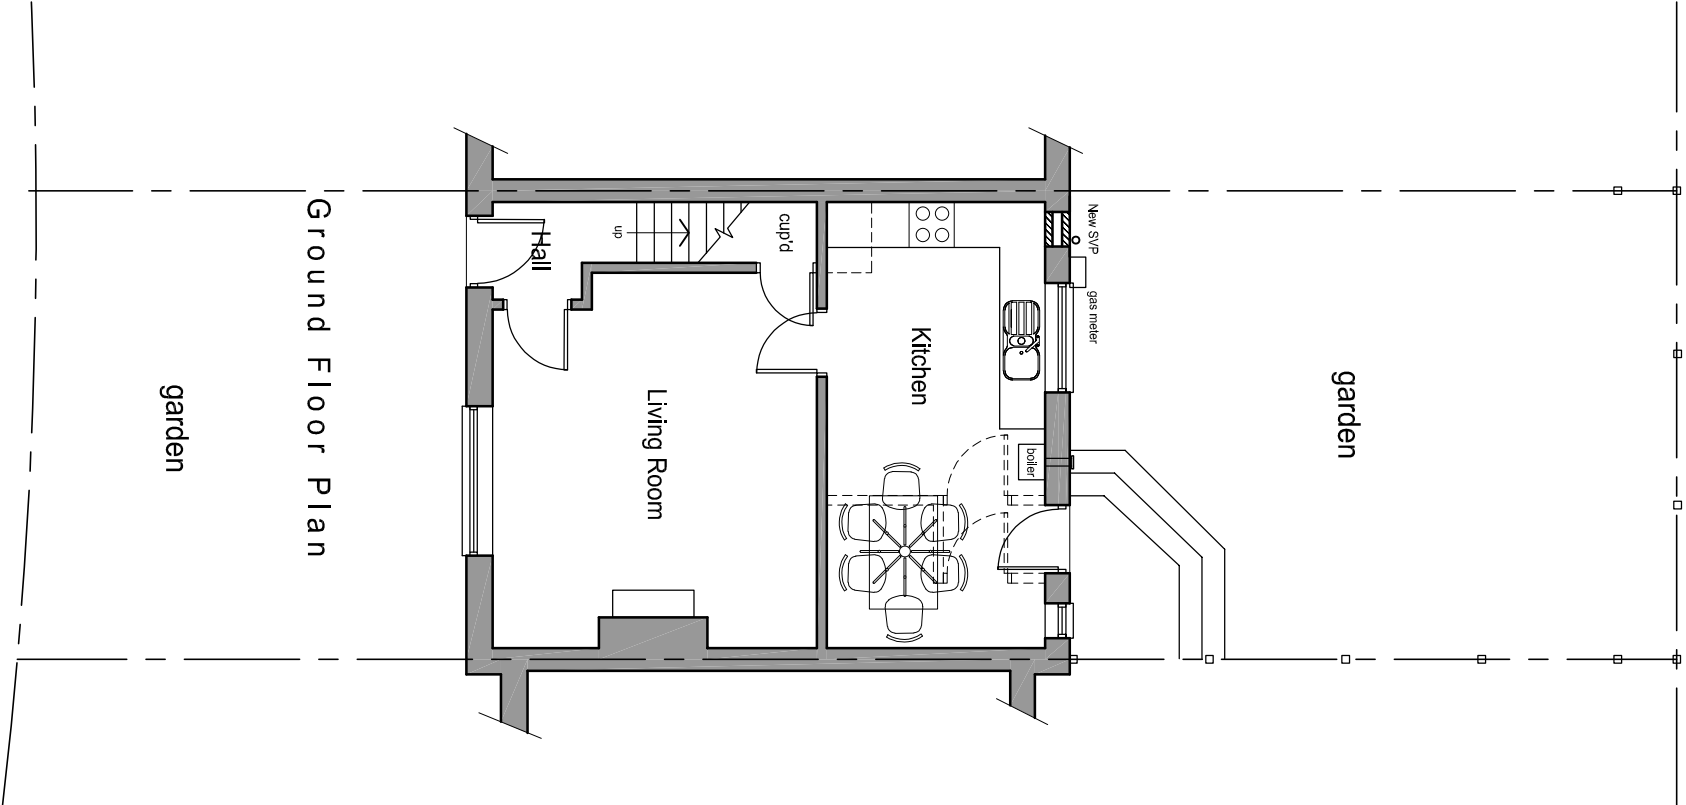

architectural.design.ltd
7 Winton Street Lockwood Huddersfield HD1 3SW Tel: 07834 986278

Mr & Mrs Afzal
Proposed Attic Conversion
24 Abbey Rd, Fartown, Huddersfield HD4 5EW

Plans as Proposed				
Date:	Project No.	Scale:	Dwg. No.	Rev.
May 2021	102	1:100 @ A3	PL02	-
Purpose of Issue:				
Planning				



THIS DRAWING AND DESIGN IS THE COPYRIGHT OF STUDIO 7 ARCHITECTURAL DESIGN LTD.
Only figured dimensions to be worked to. Do not scale. Significant dimensions to be checked on site prior to implementation. Any discrepancies in the project information to be immediately reported to the Architect.