


ERECTION OF NEW OUTBUILDING
91 FERNSIDE AVENUE HDS & PG



Proposed front elevation 1:50

cement
cladding

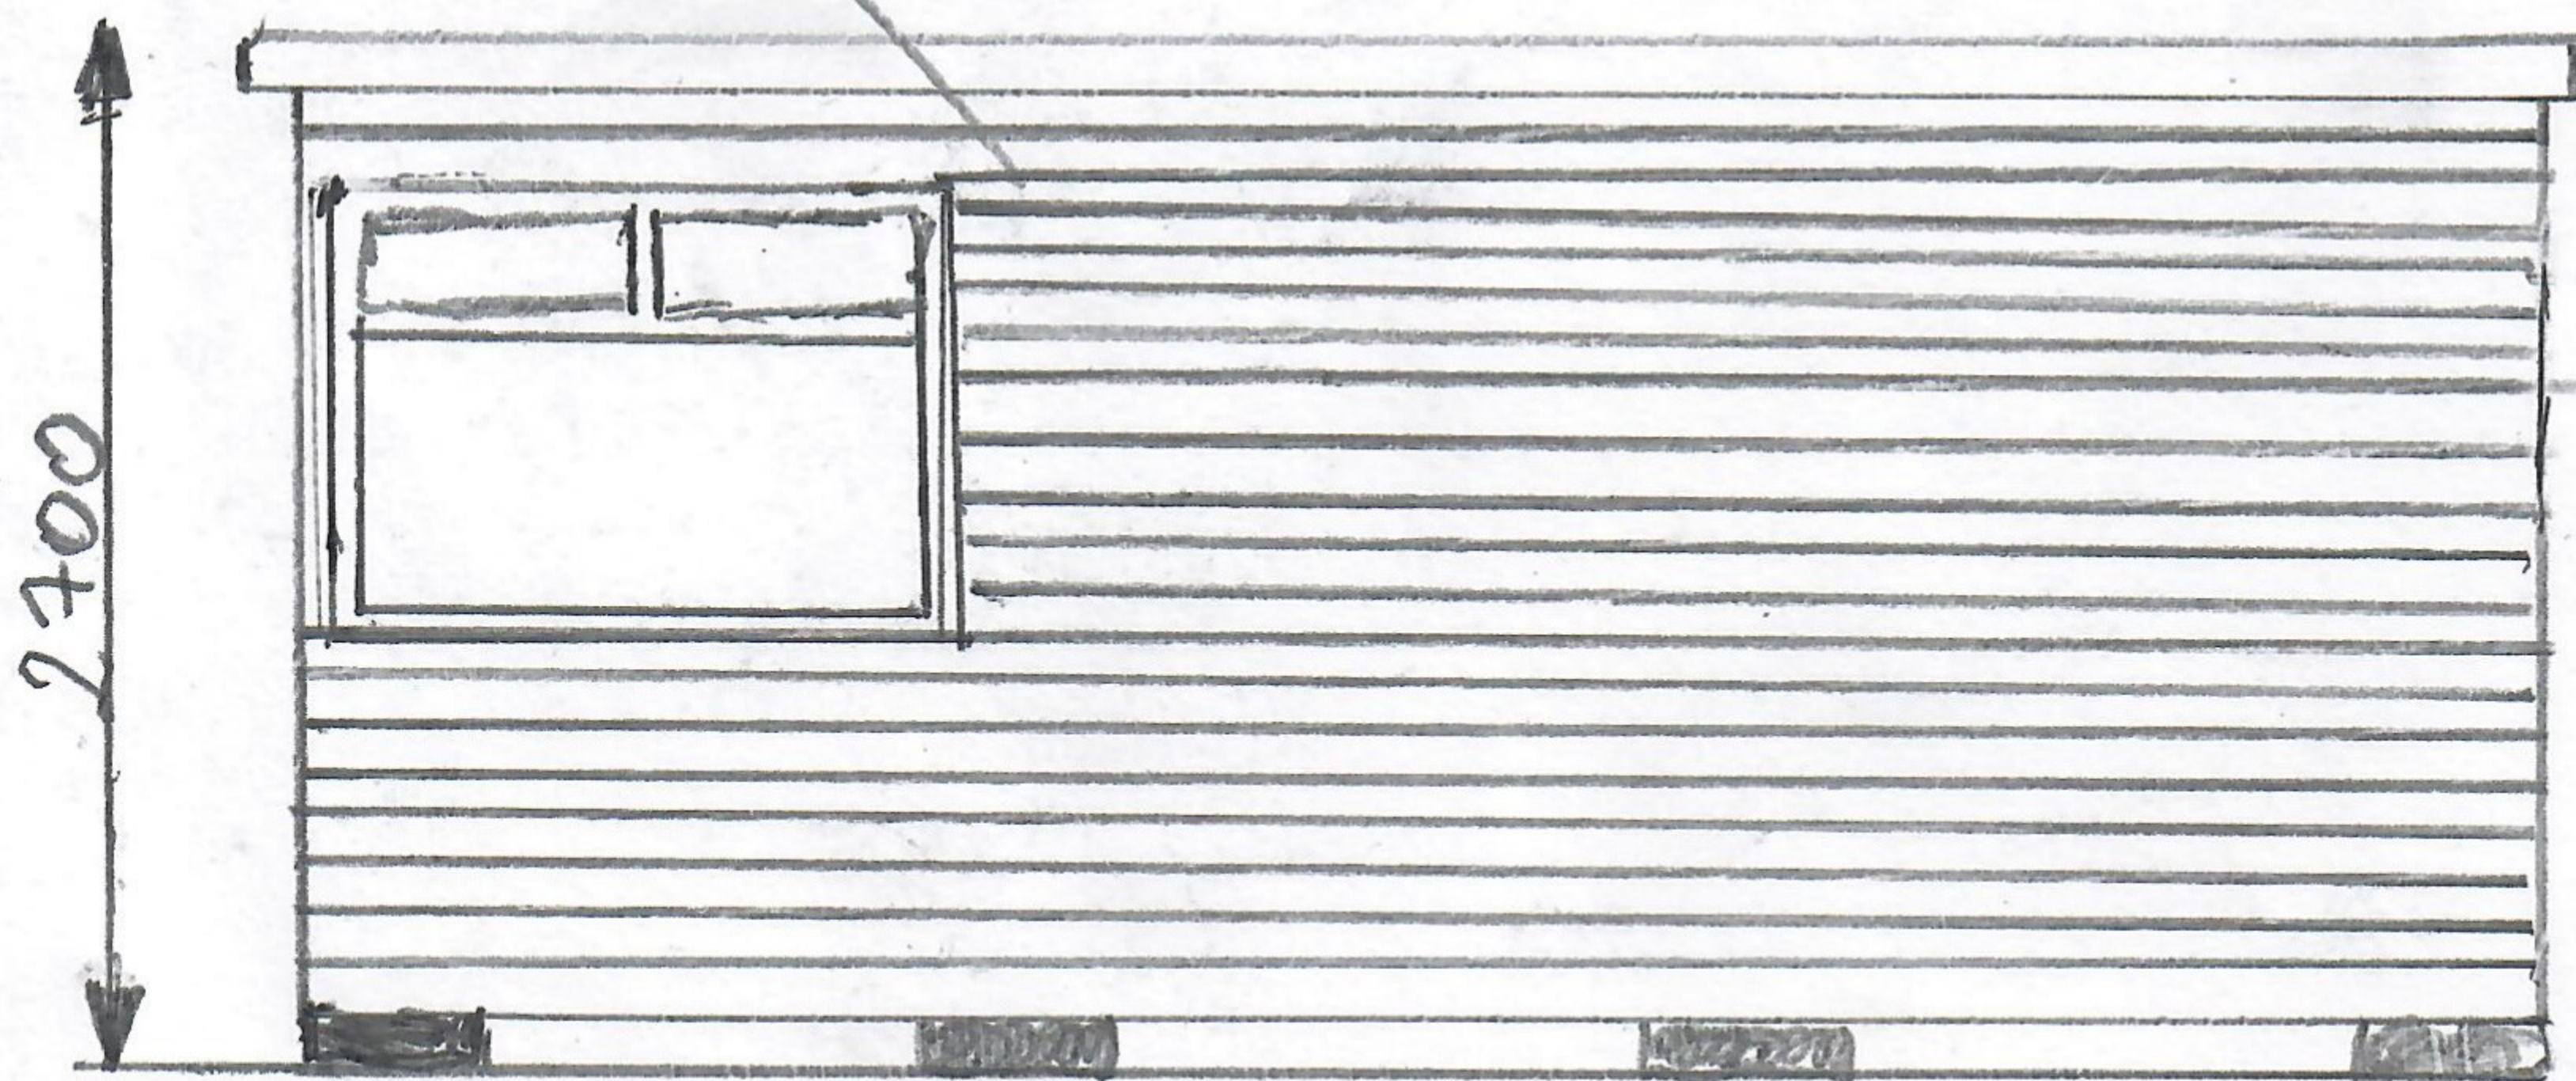

Proposed rear elevation 1:50