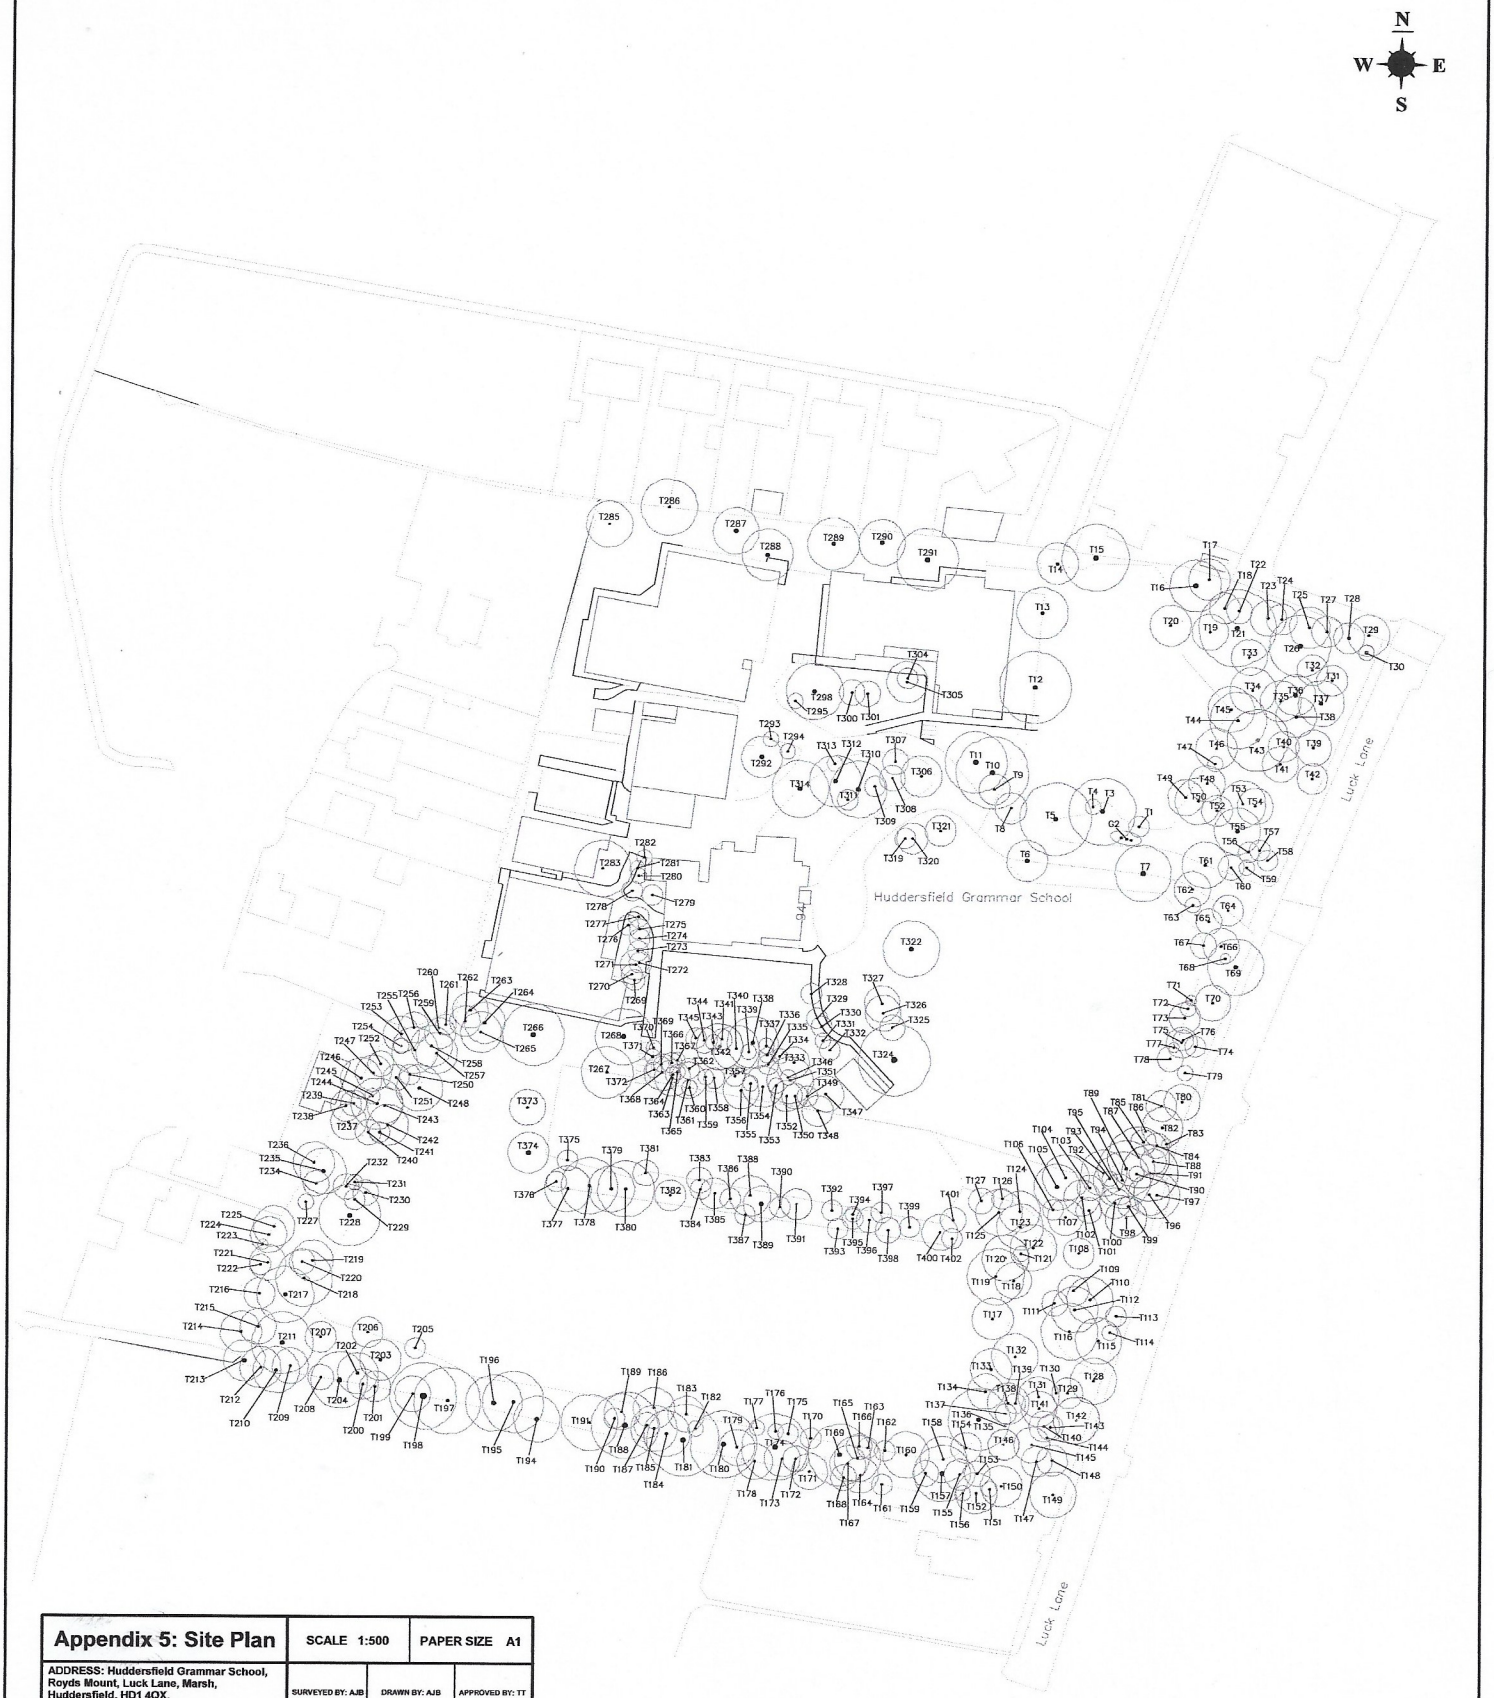

Appendix 5: Site Plan	SCALE 1:500	PAPER SIZE A1
ADDRESS: Huddersfield Grammar School, Royds Mount, Luck Lane, Marsh, Huddersfield, HD1 4QX. JCA REF: 16645/AJB	SURVEYED BY: AJB	DRAWN BY: AJB	APPROVED BY: TT

JCA Limited

Arboricultural & Forestry Consultants

SAFETY CATEGORIES

Detailed definitions of the safety categories can be found in Section 2.3 of the arboricultural report.

○	SAFETY CATEGORY A: NO WORKS REQUIRED
○	SAFETY CATEGORY B: WORKS OR MONITORING REQUIRED
○	SAFETY CATEGORY R: TREE TO BE REMOVED
●	STEM OF TREE
●	STEM OF TREE TO BE REMOVED