




REV A. Coverage length reduced 10/6/21
B. Put it again 24/6/21

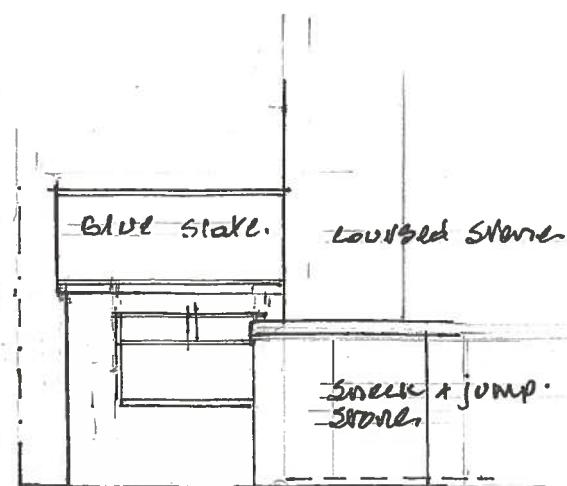


EXISTING FRONT ELEVATION

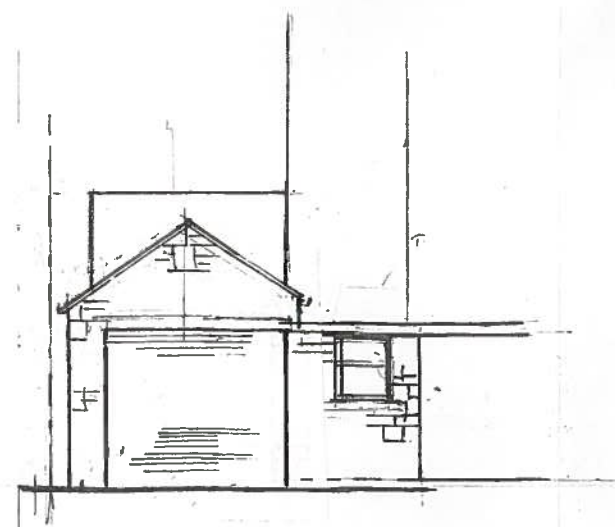


PROPOSED FRONT ELEVATION

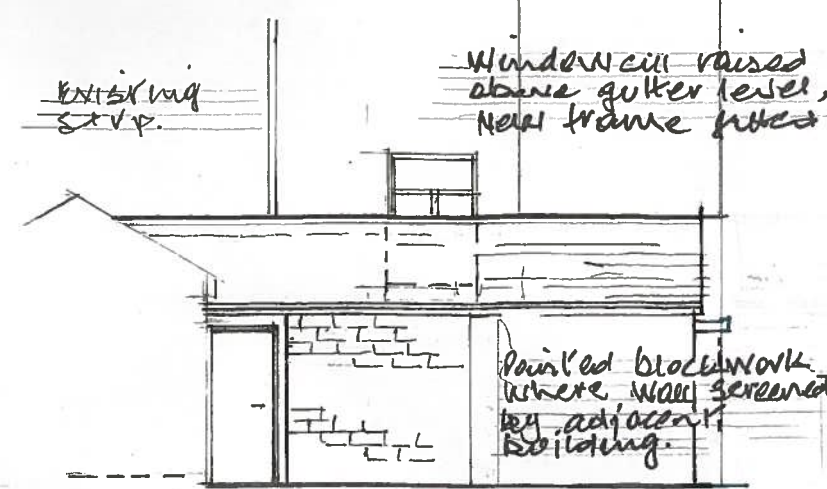

SIDE ELEVATION

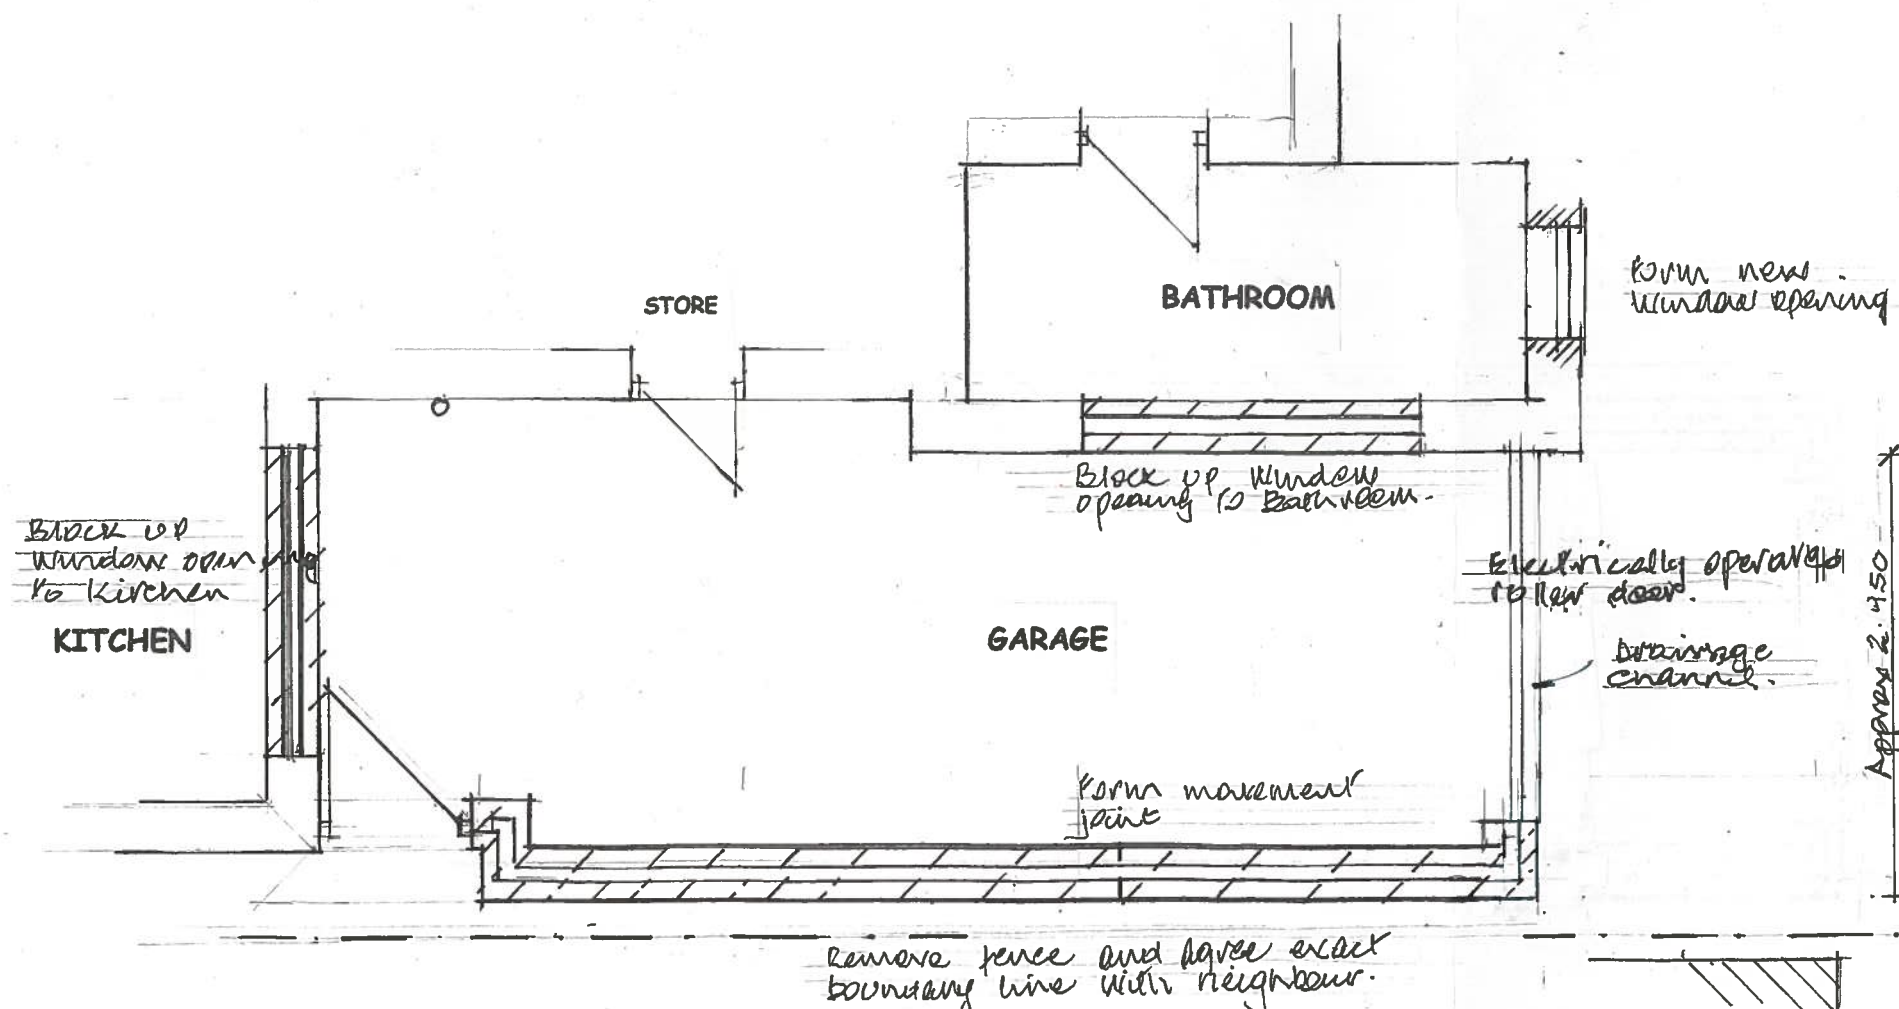

GROUND FLOOR PLAN

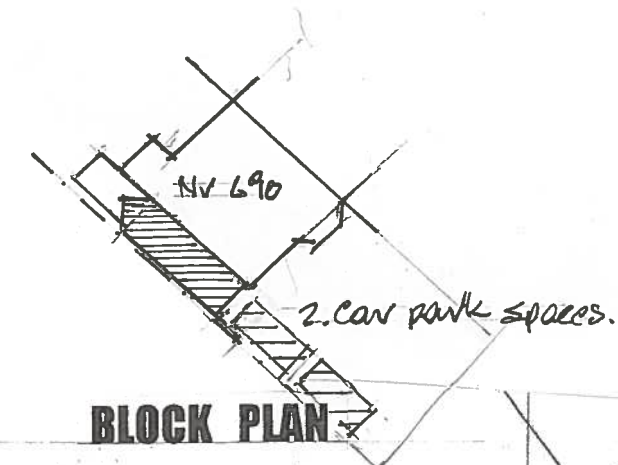

BLOCK PLAN



LOCATION PLAN