



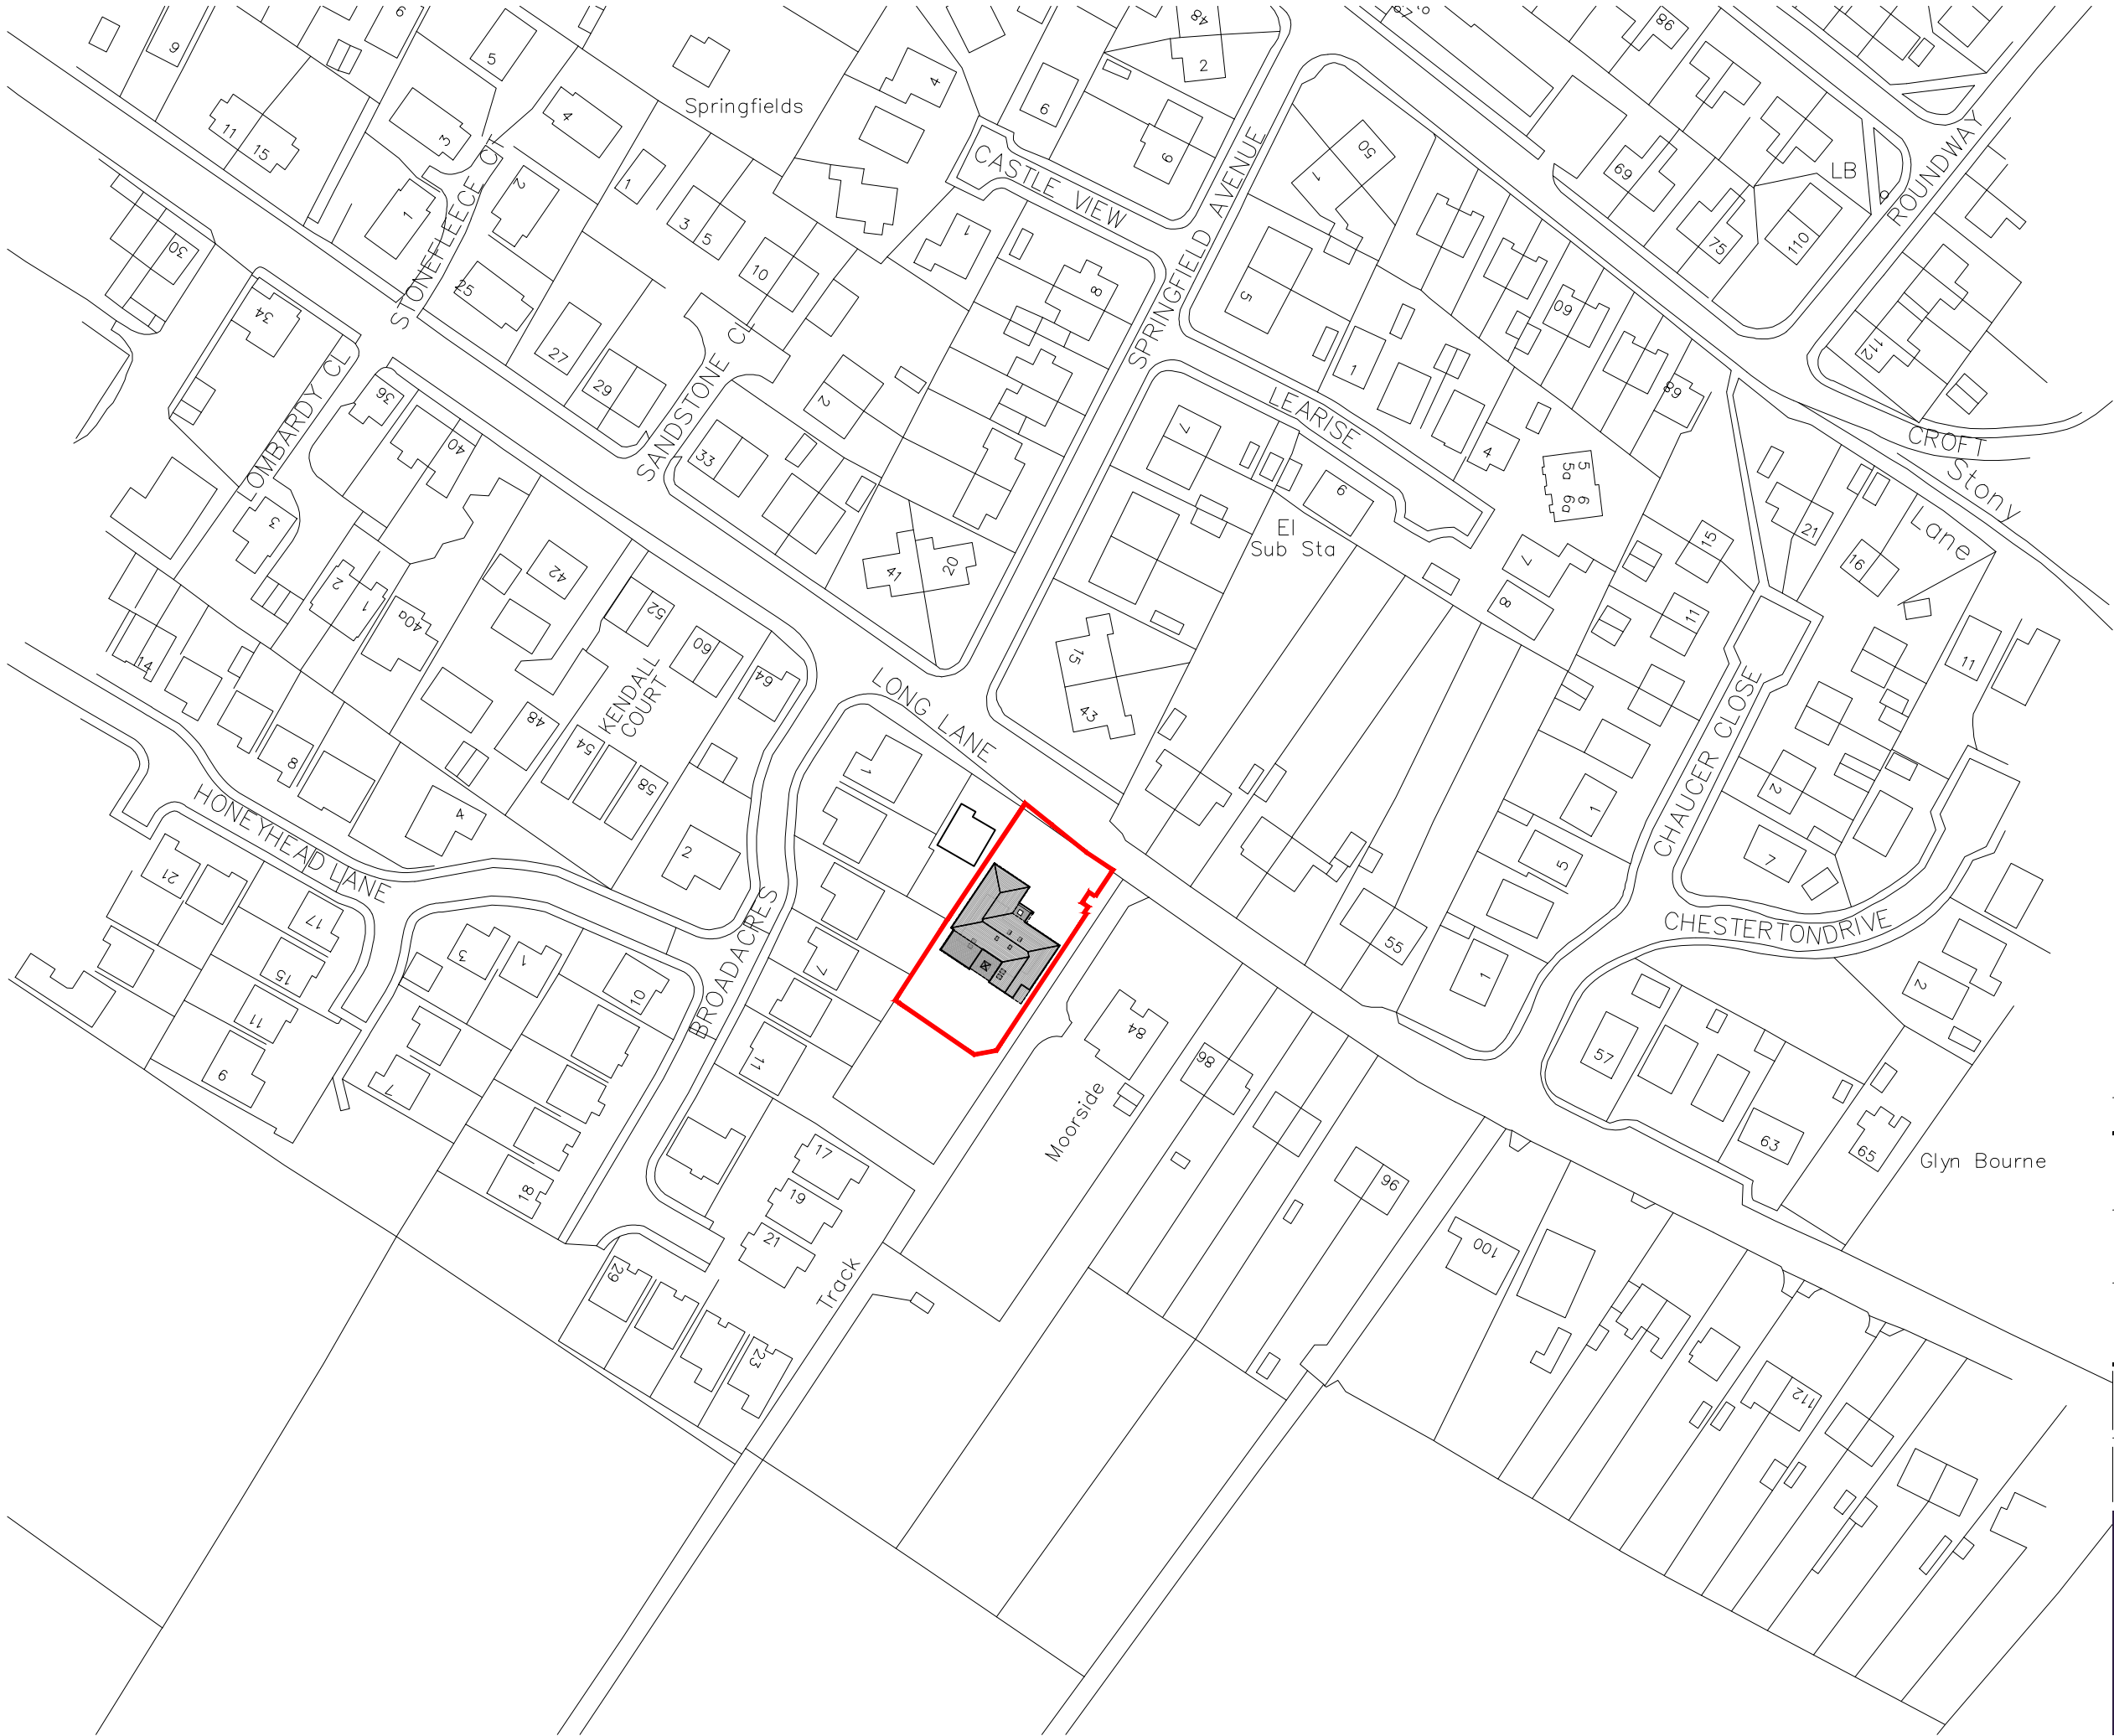

Notes:
Sketch schemes may be based on plan information of unknown origin and is subject to verification and survey.
Contractors must verify all dimensions on site before commencing any work or shop drawings.
This drawing is not to be scaled. Use figured dimensions only.
Ensure digital versions are plotted at 'Actual Size'.
Building areas are liable to adjustment over the course of the design process due to ongoing construction detailing developments.
Subject to statutory approvals and survey.
The bar below is to check that the drawing has been printed to scale.

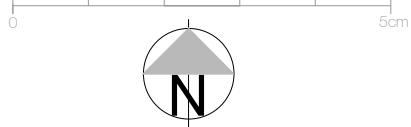

Status PLANNING

Project
Proposed Pergola to Existing Dwelling
Nr. 80 Long Lane, Honley, HD9 6EB

Client
Private Client, on behalf of Irwin Mitchell LLP

Drawing
Site Location Plan

Project No	Drawing Number	Revision
AR-0669	PL-01	-

Date	Scale (A3 Sheet)	Checked	Drawn
02.07.21	1:1250	~	ALH



France + Associates
83 Fitzwilliam Street
Huddersfield,
HD1 5LG

t: 01484 560 960
e: admin@franceandassociates.co.uk
www.franceandassociates.co.uk