DIMENSIONS IN mm – IF IN DOUBT ASK – DO NOT SCALE

REVISIONS				
Rev	Details of Amendment	Date	Name	Checked
B	AMMENDED TO ACCORD WITH DAR DATED 24.05.2021	29.05.2021	M.A	

SPECIFICATION

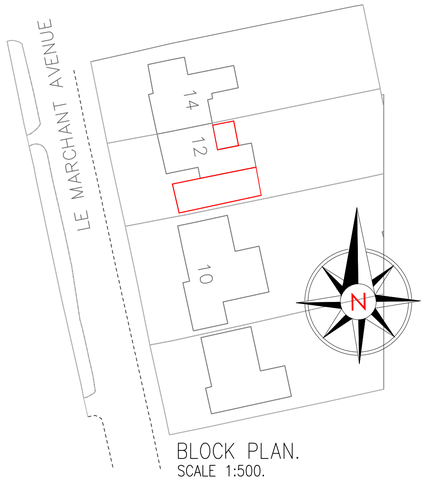

BLOCK PLAN.
SCALE 1:500.



LOCATION PLAN.
SCALE 1:1250.

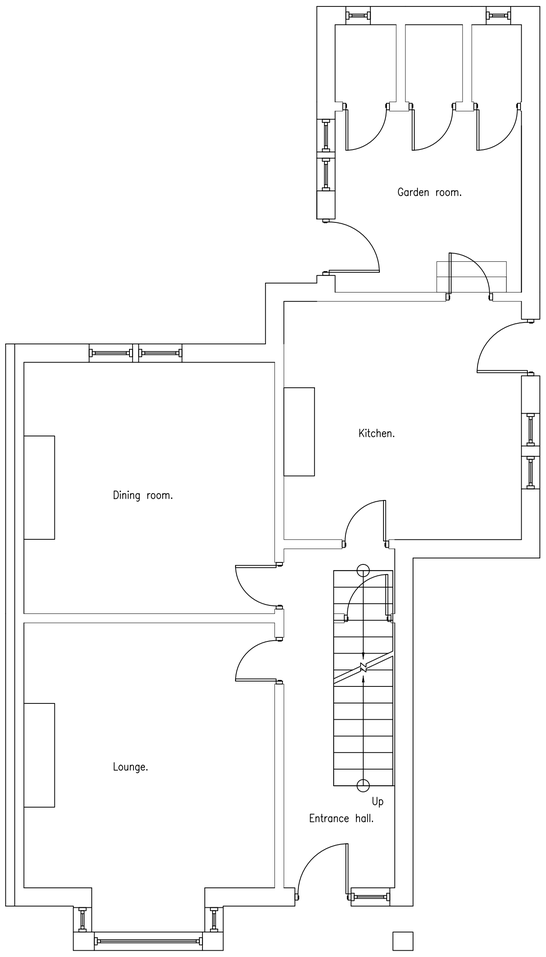

EXISTING GROUND FLOOR PLAN.
SCALE 1:50.

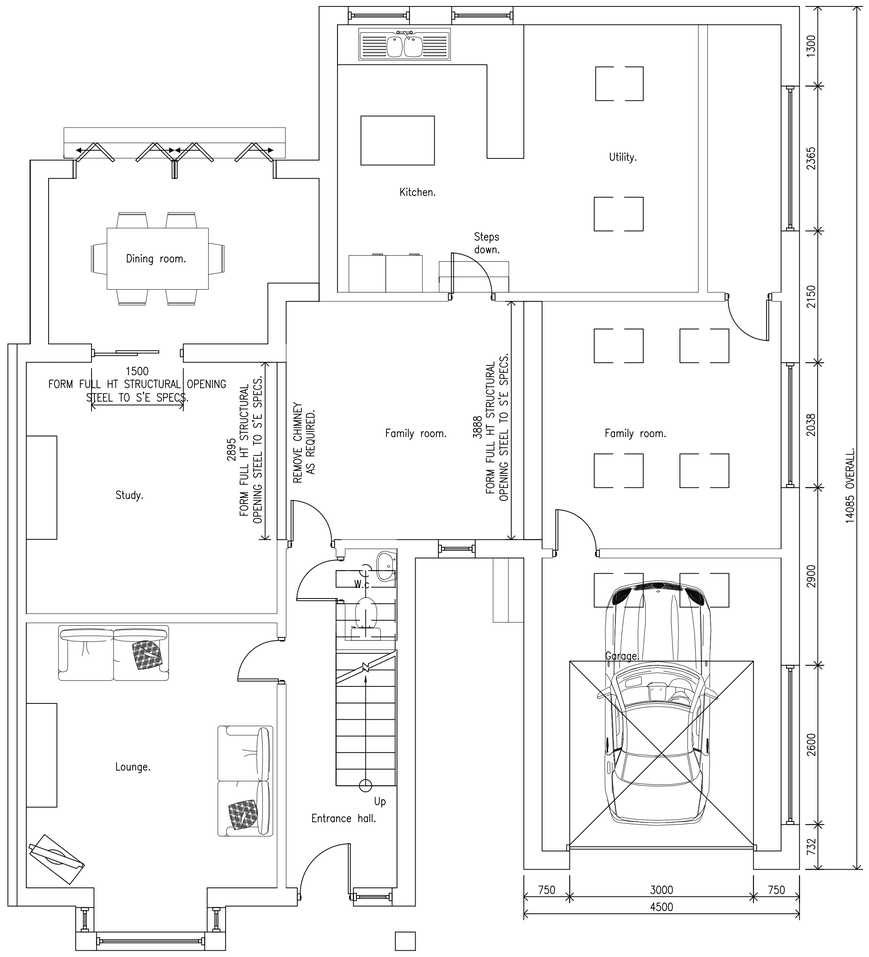

PROPOSED GROUND FLOOR PLAN.
SCALE 1:50.

THIS DRAWING IS THE PROPERTY OF
PROJECT 1 ARCHITECTURAL DESIGNS.
IT MUST NOT BE COPIED OR REPRODUCED IN
ANY WAY WITHOUT THE PRIOR PERMISSION OF
THE OWNERS OR THEIR DULY AUTHORISED
REPRESENTATIVE

PROJECT 1 ARCHITECTURAL DESIGNS LTD
MARTIN HOUSE, SUITE 2,
2, MARTIN STREET
BRIGHOUSE
HD6 1DA
Tel: 01484 443191
Web: www.project1designs.co.uk

PAD ARCHITECTURE

CLIENT
MR AJAZ AHMED
DRAWING STATUS: PLANNING PERMISSION

PROJECT
SINGLE STOREY SIDE AND REAR EXTENSIONS
12, LE MARCHANT AVENUE, HUDDERSFIELD HD3 3DF

TITLE
PROPOSED & EXISTING
FLOOR PLANS.

DATE	SCALES	DRAWING NUMBER	REVISION
16.12.2020	AS SHOWN @ A1.	PAD.895.360	B
DRAWN M.A	CHECKED	APPROVED	