


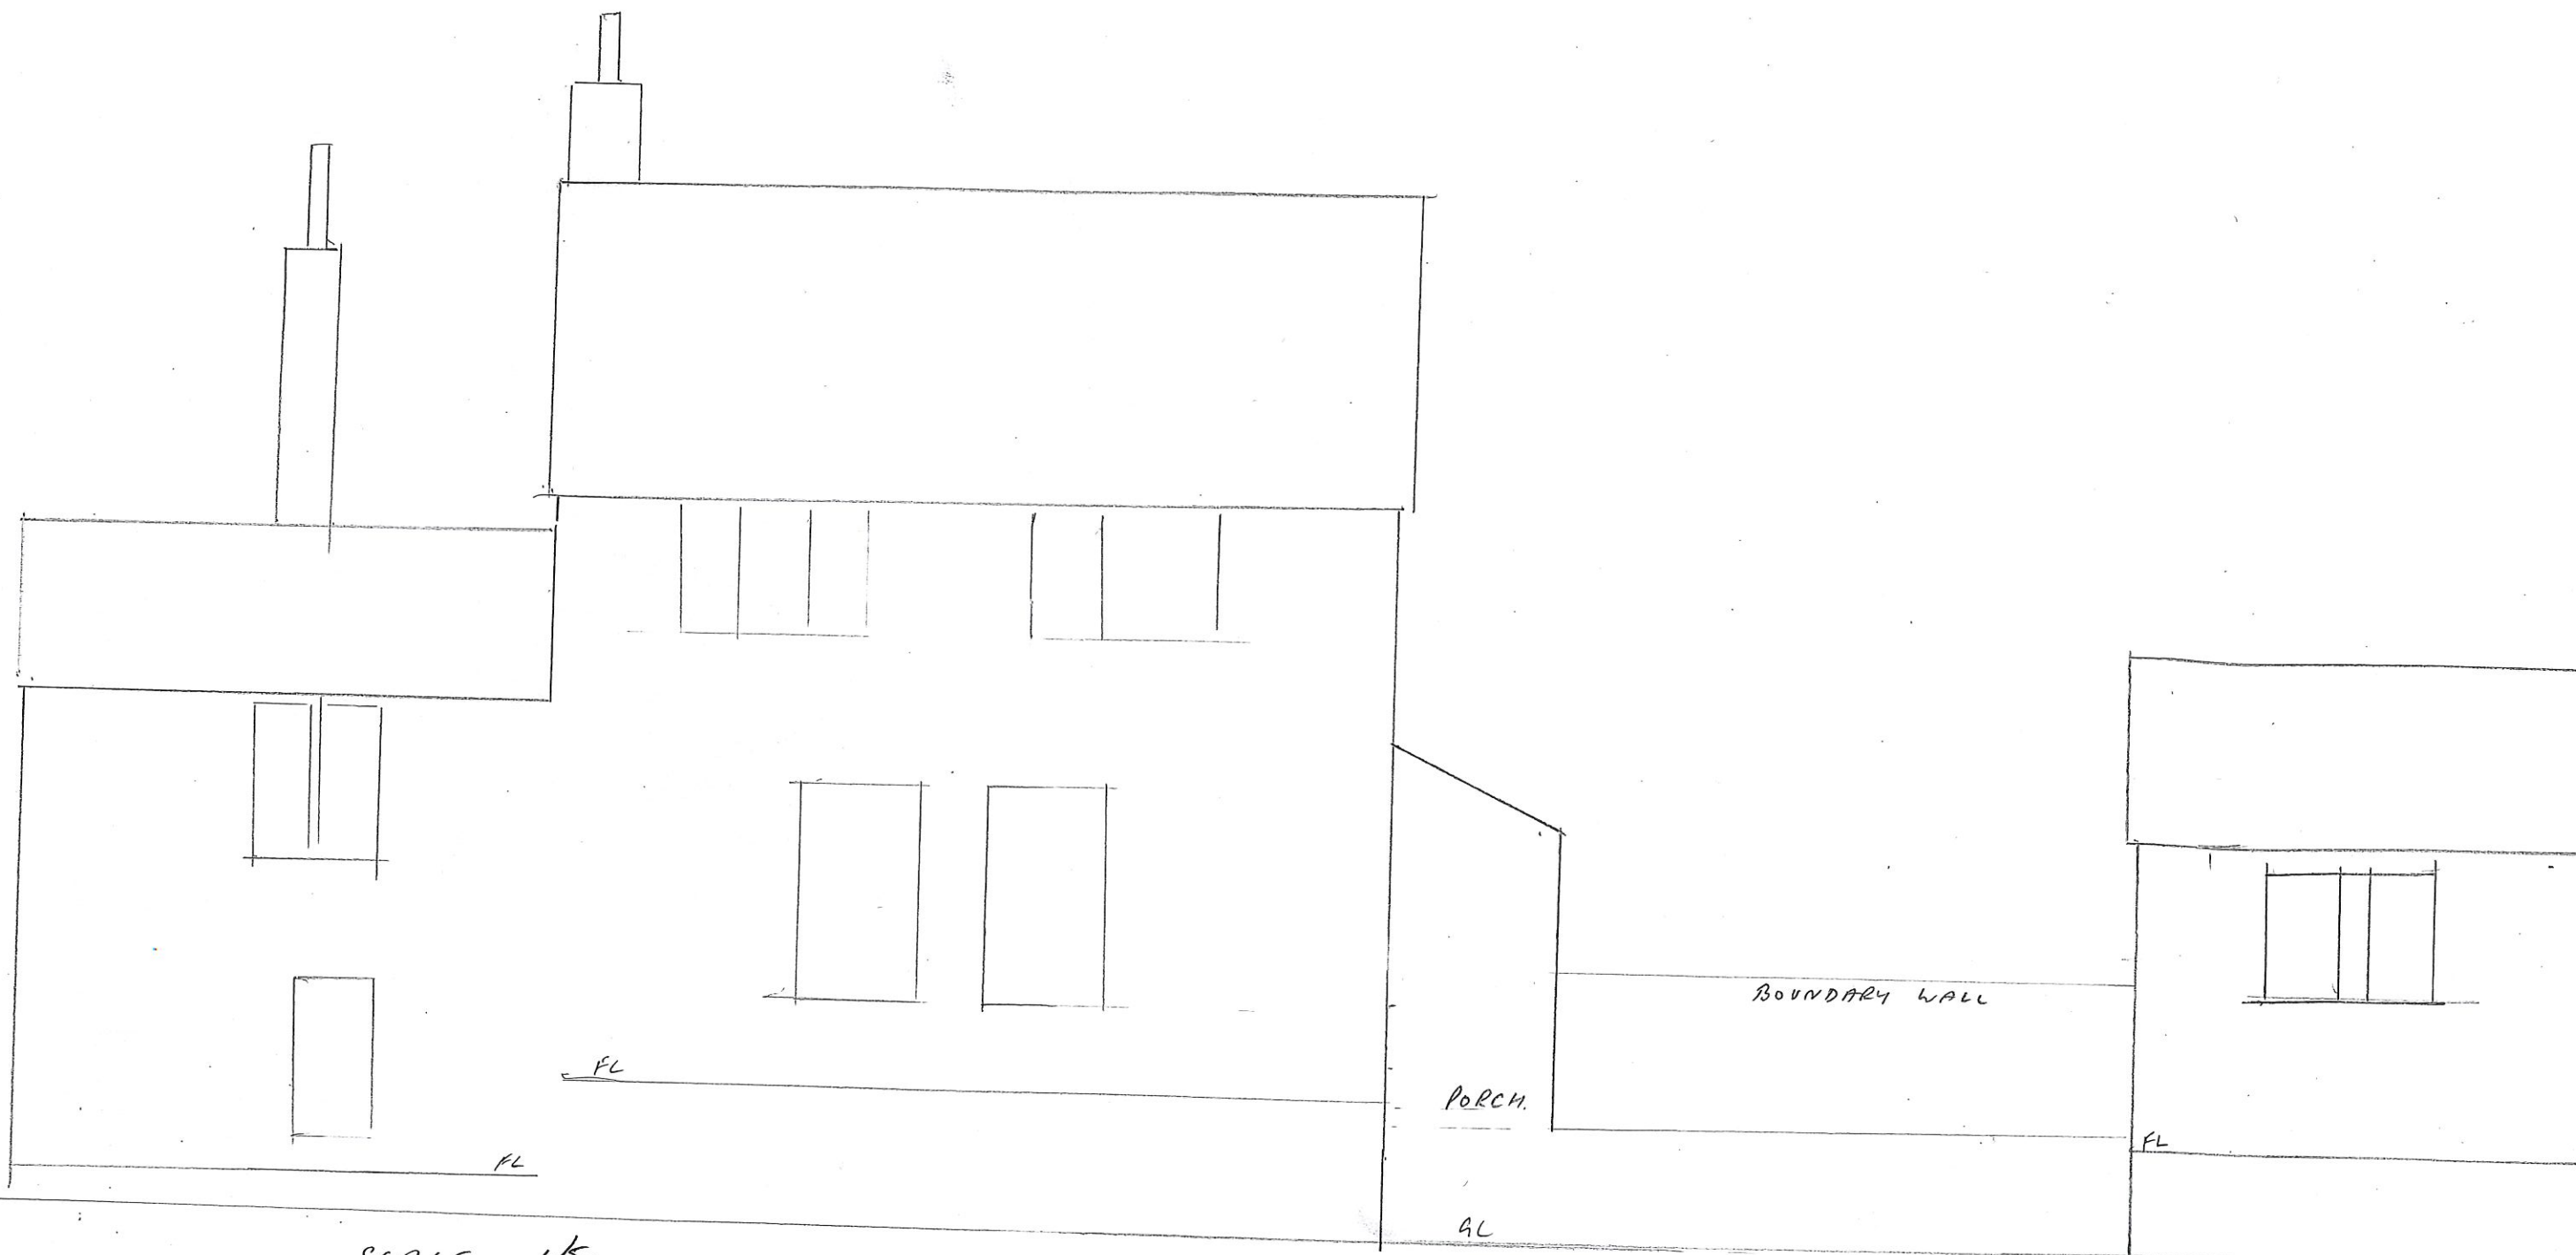

SCALE 1/50

REAR ELEVATION (EXISTING)

3 Hollin House Lane New Mill HD9 7HH		
Determination of Permitted Development		
08/07/21		Bywaters
Scale	as shown	