LOCATION PLAN 1:1250

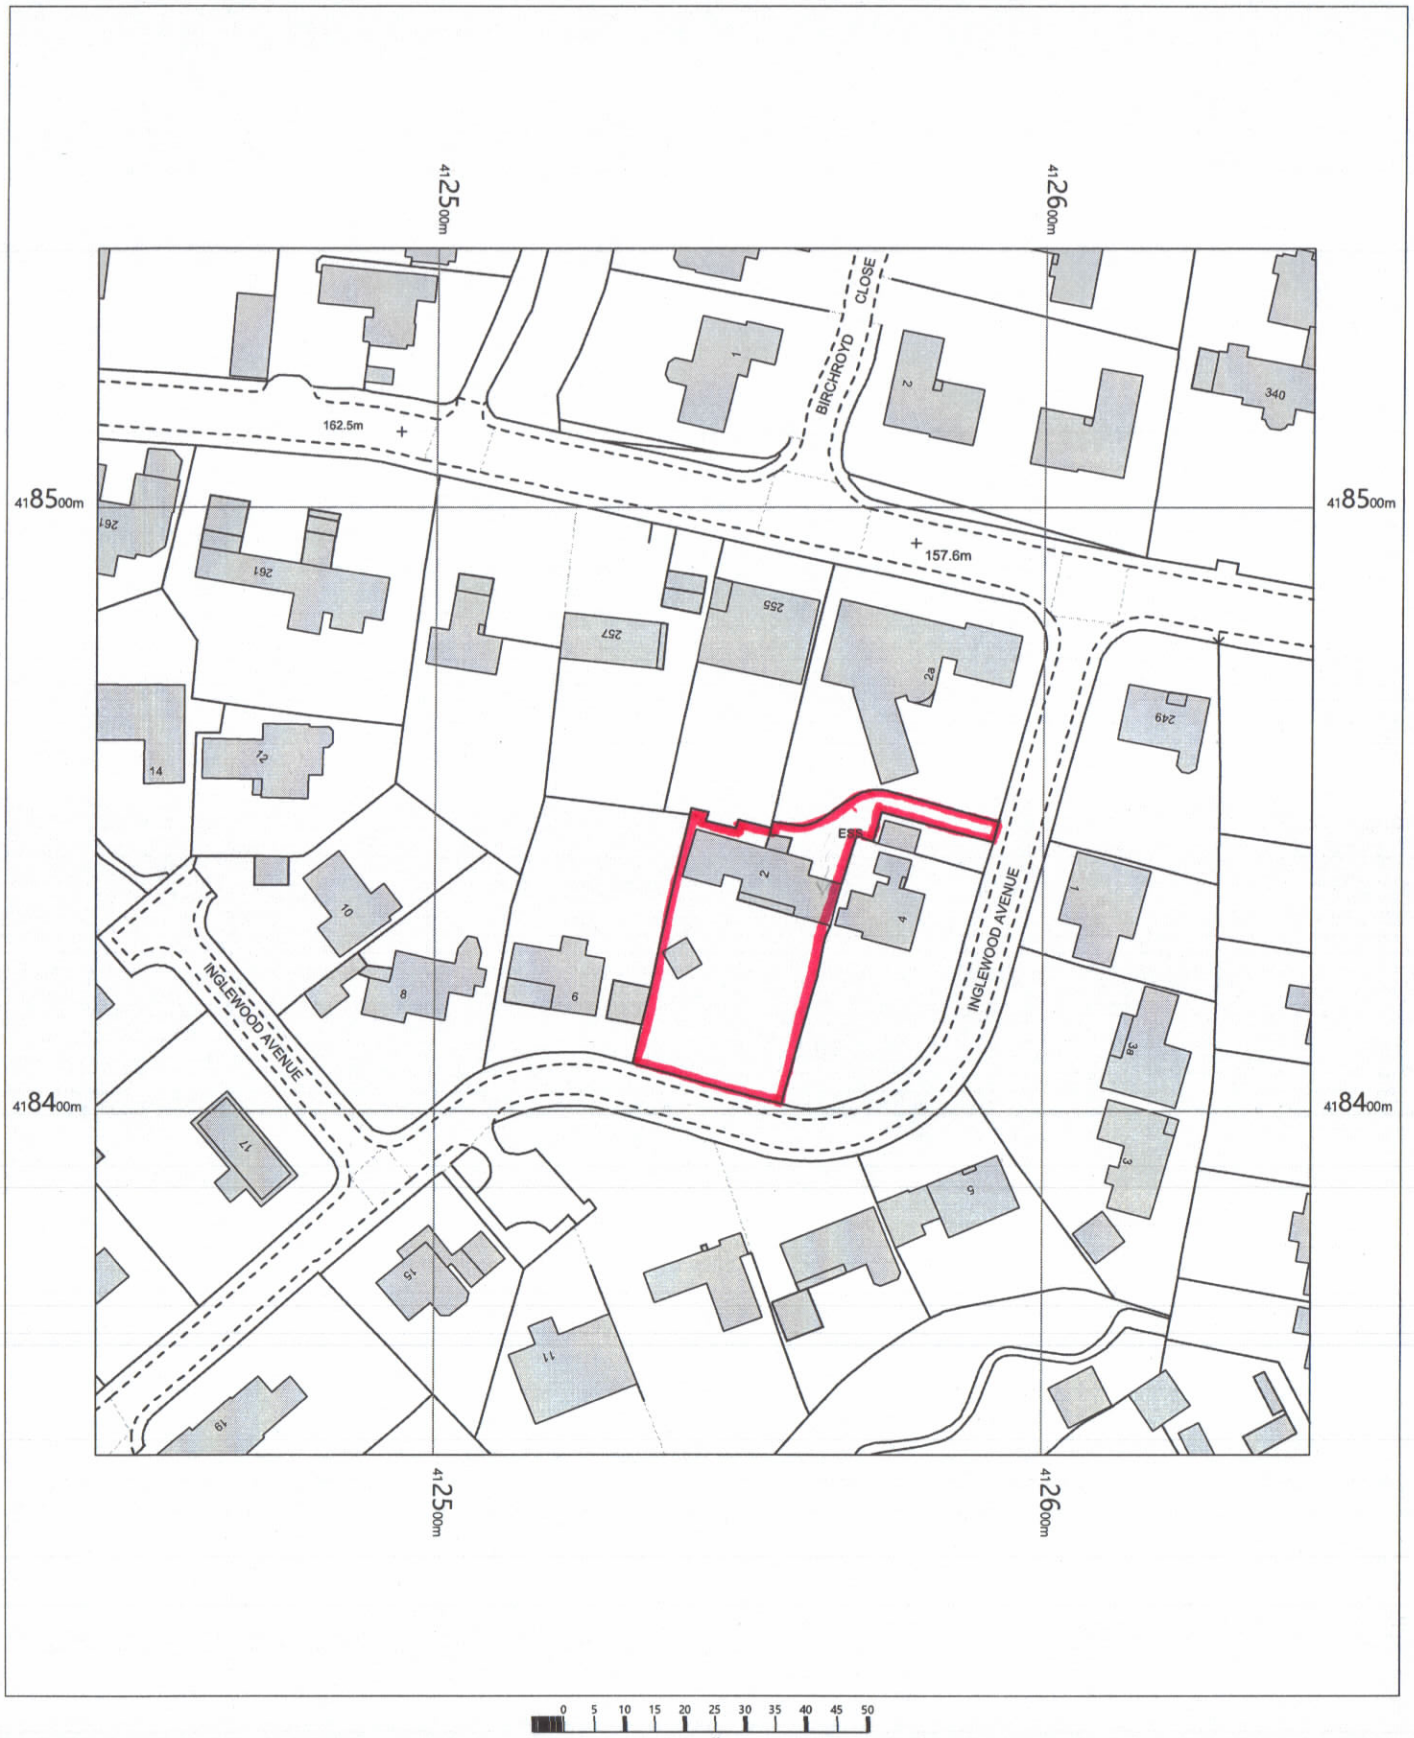

OS MasterMap 1250/2500/10000 scale
Tuesday, July 13, 2021, ID: BW1-00976361
maps.blackwell.co.uk

1:1250 scale print at A4, Centre: 412544 E, 418443 N

©Crown Copyright Ordnance Survey. Licence no. 100041041

N

BLACKWELL'S
MAPPING SERVICES
PERSONAL & PROFESSIONAL MAPPING
www.blackwellmapping.co.uk
TEL: 0800 151 2612
maps@blackwell.co.uk