

Roofiles to
match existing

## GROUND FLOOR PLAN

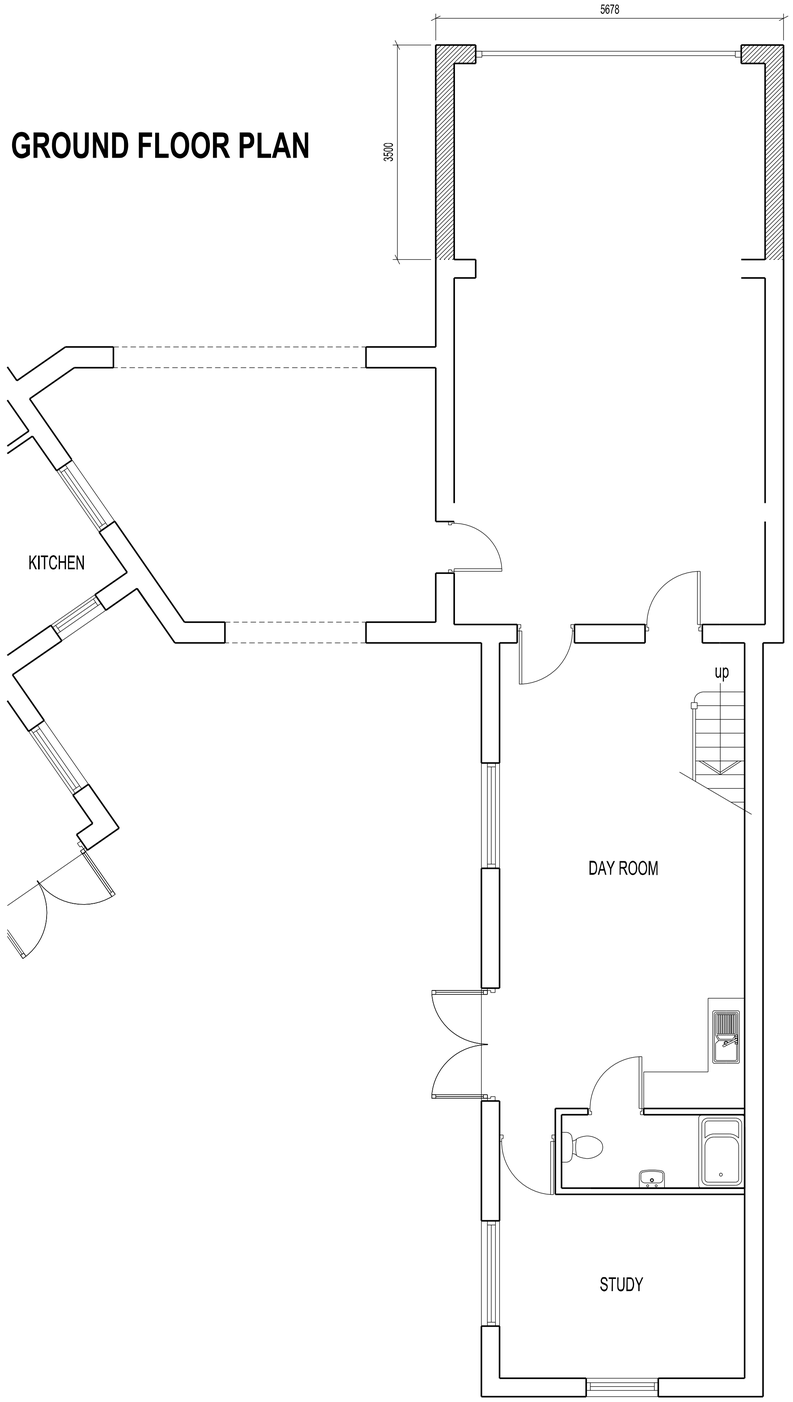


## FIRST FLOOR PLAN

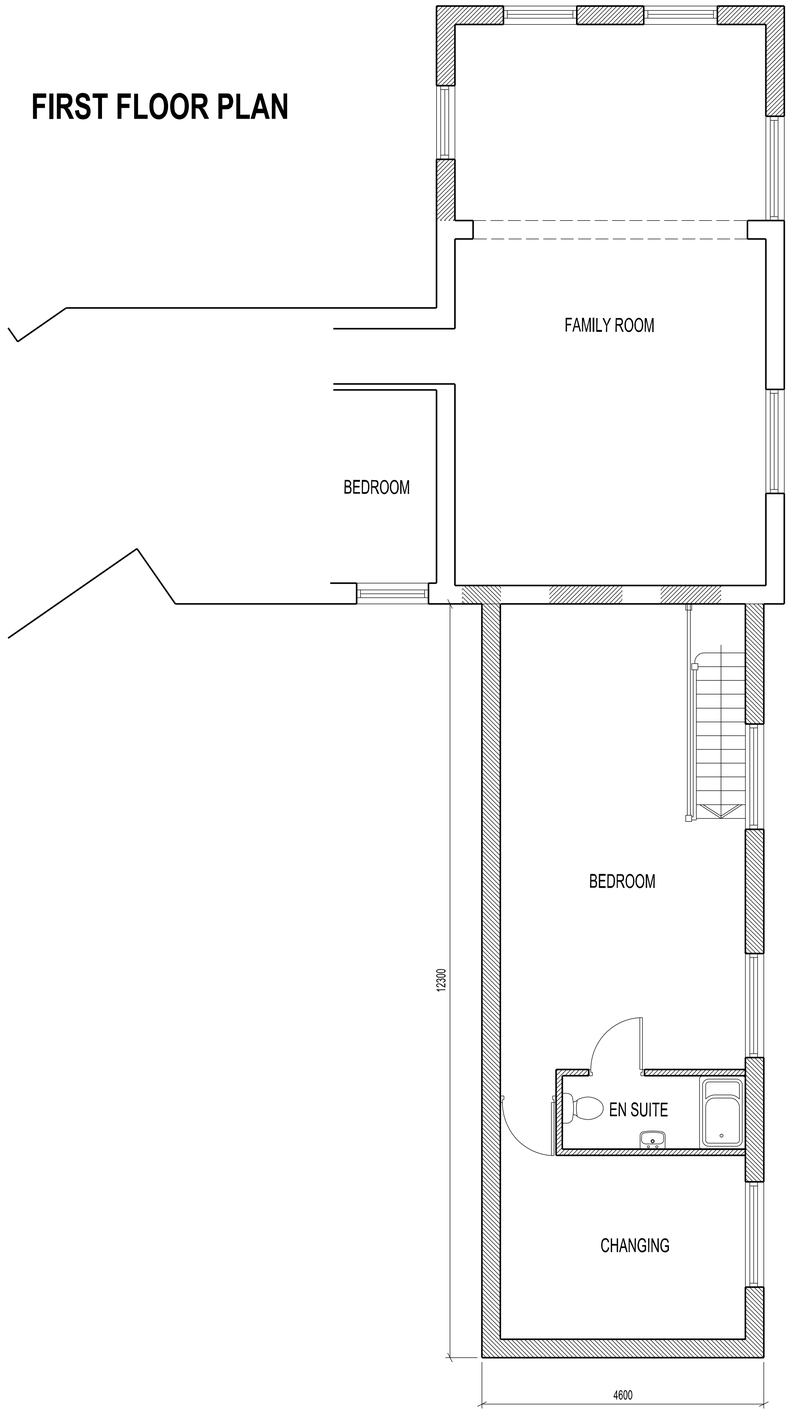


REVISION A

# 3 Viewlands Fixby HD2 2HY

## PROPOSED PLANS

Scale 1:100 @ A3 1:50@A1