

SOUTH ELEVATION



NORTH ELEVATION

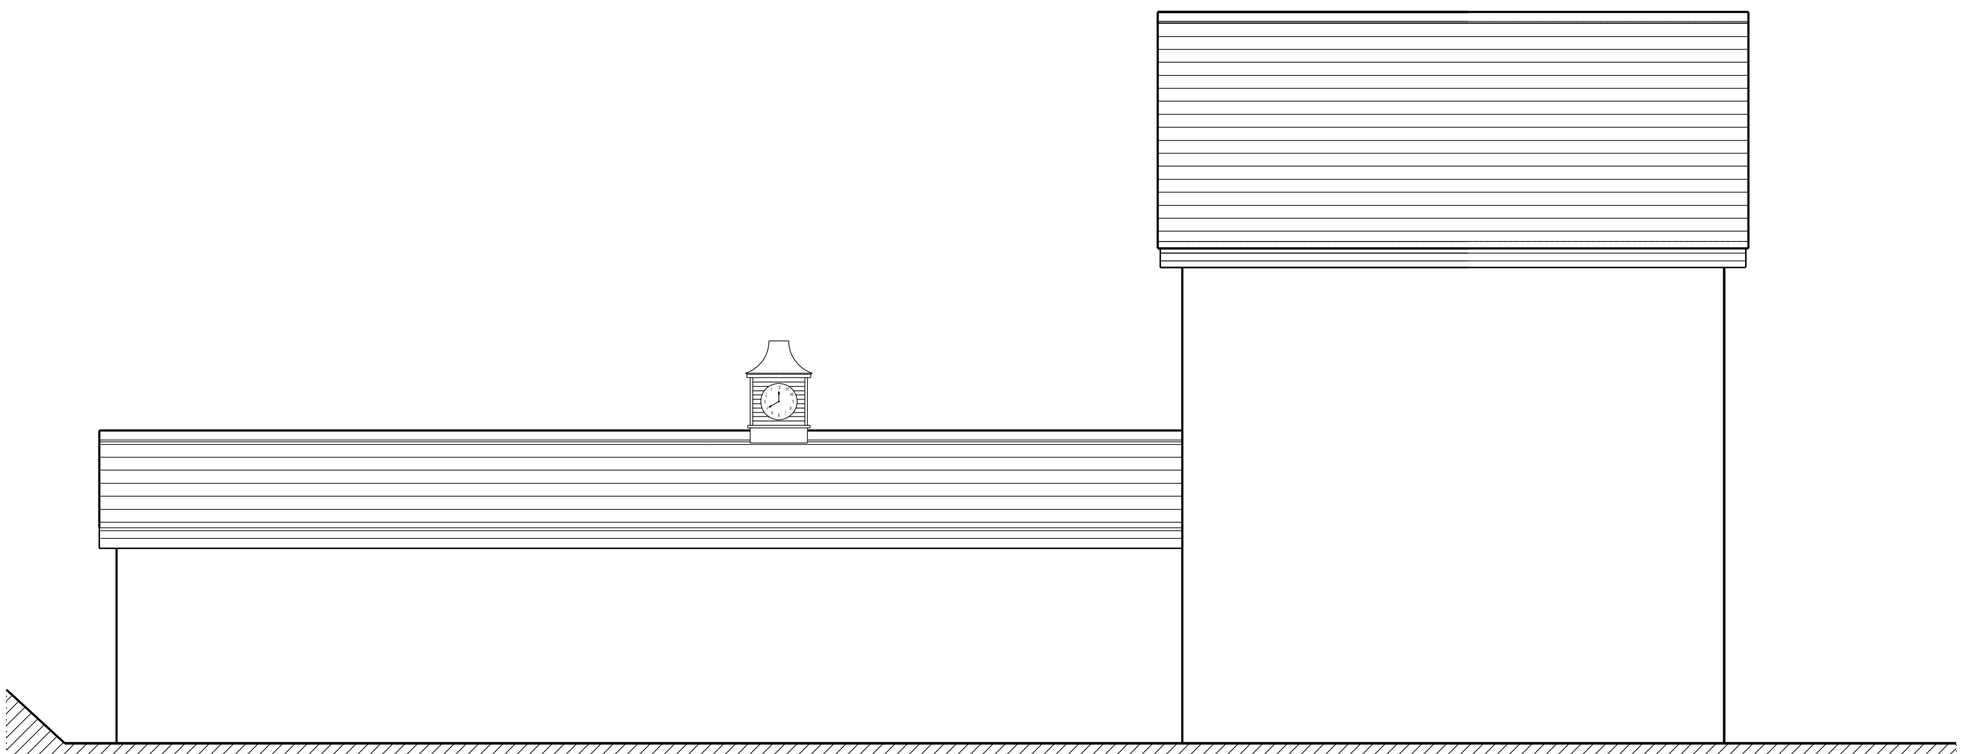

WEST ELEVATION

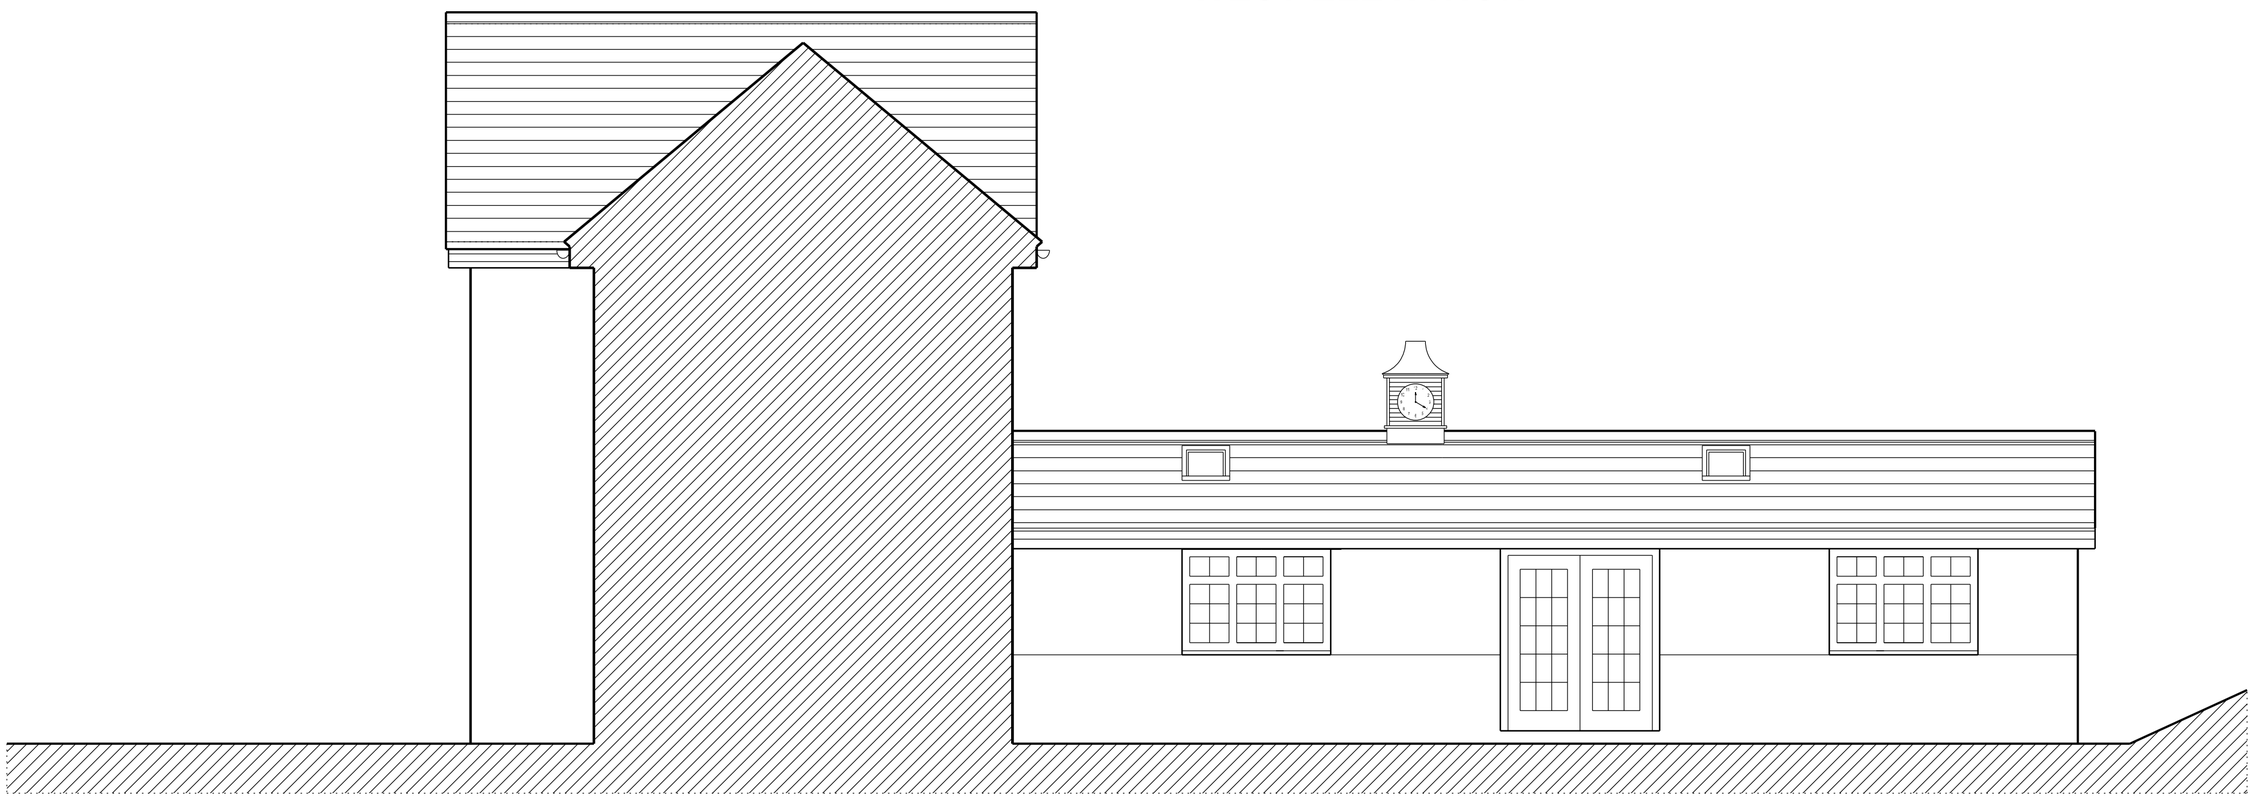

EAST ELEVATION

3 Viewlands Fixby HD2 2HY

EXISTING ELEVATIONS

Scale 1:100 @ A3 1:50@A1